Barr Inc.

1423 Planeview Drive

Oshkosh, WI 54904

920-231-1711 Phone

40’ x 40’ x 12’-4”

Drive-In Cooler

DRAWING INDEX

T.1	TITLE SHEET
A100	FLOOR/CEILING PLAN
A200	INSULATED WALL PANEL ELEVATIONS
A300	INSULATED WALL PANEL DETAILS

REVISION	BY	DATE

Barr Inc.
1423 Planeview Drive
Oshkosh, WI 54904
920-231-1711 Phone

40’ x 40’ x 12’-4”
Drive-In Cooler

TOLERANCES UNLESS SPECIFIED
FRACTIONAL ± 1/32” DECIMAL .XX ± .015 .XXX ± .005 .XXXX ± .001 ANGLE ± 0°30’ X”XX ± 0°05’

Draftsmen is not responsible for panel heights, quantities and / or dimensions. Contractor to verify all information.

TITLE

DR.BY: KRZ

DATE: 8/30/2016

SCALE: NTS

CHECKED BY:

SHEET NO.
T.1

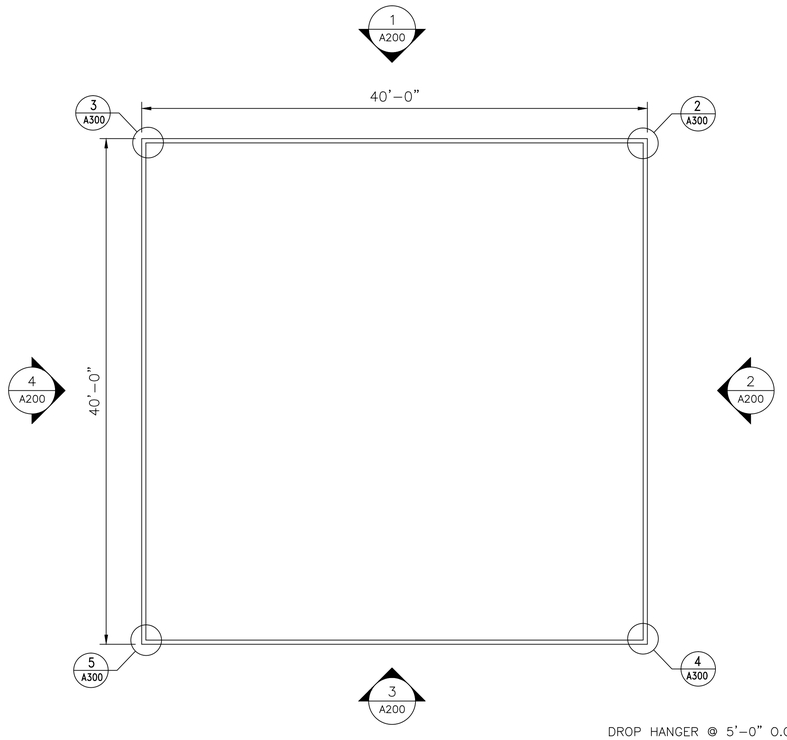

1 A100 **FLOOR PLAN**
SCALE: N.T.S.

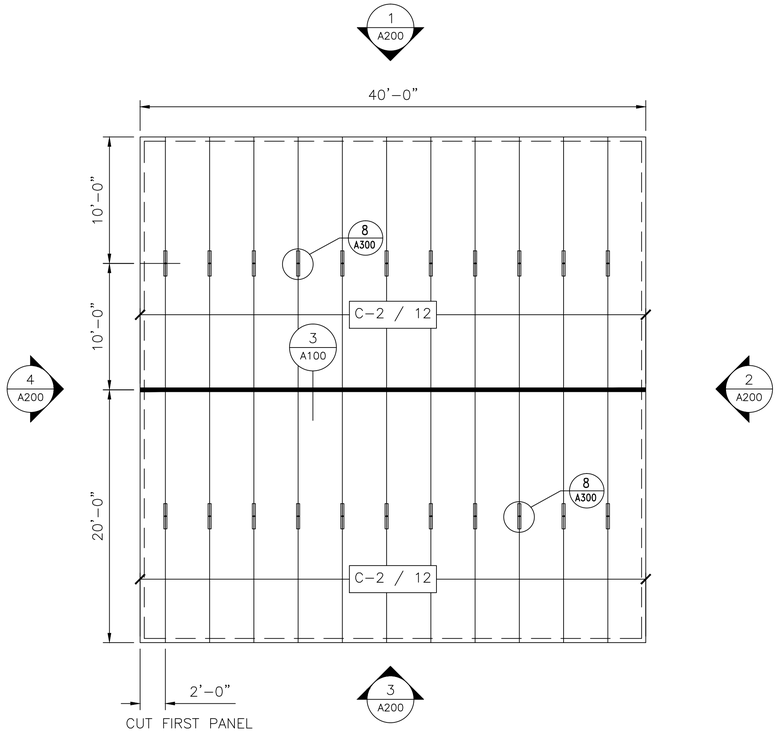

2 A100 **CEILING PLAN**
SCALE: N.T.S.

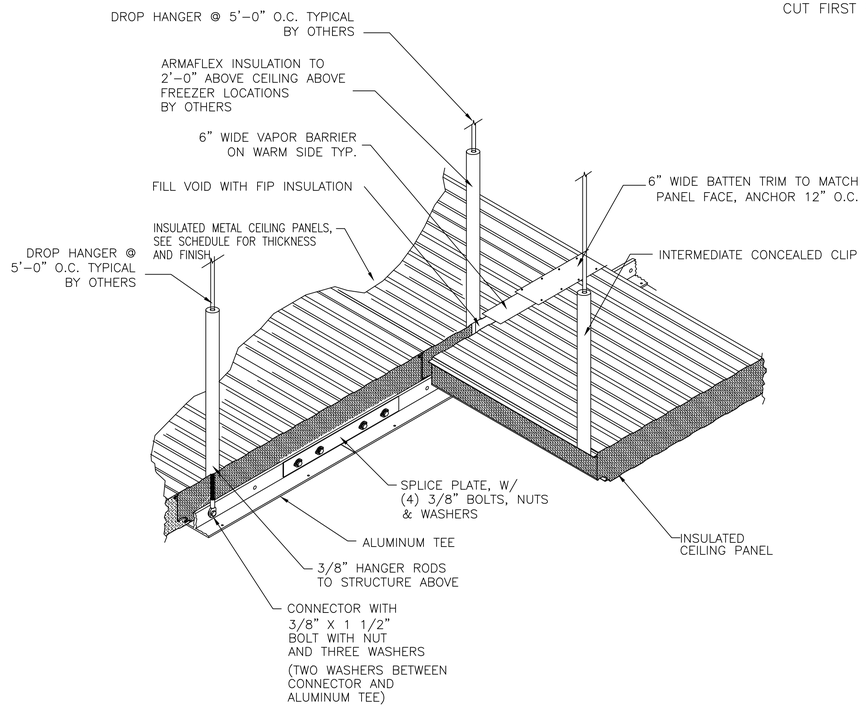

3 A100 **CEILING TEE DETAIL**
SCALE: N.T.S.

PANEL SCHEDULE

PANEL DESIG.	PANEL HEIGHT	QTY OF PANELS	PANEL THICK	PANEL SERIES	PANEL COLOR
W–1	12'–0"	48	4"	MESALINE	USDA WHITE
C–2	20'–0"	24	4"	MESALINE	USDA WHITE

BY	DATE
REVISION	

Barr Inc.
1423 Planeview Drive
Oshkosh, WI 54904
920-231-1711 Phone

40' x 40' x 12'-4"
Drive-In Cooler

TOLERANCES UNLESS SPECIFIED
FRACTIONAL X/X ± 1/32" DECIMAL .XX ± .015 .XXX ± .005 .XXXX ± .001 ANGLE X° ± 0°30' X°XX' ± 0°05'

Draftsmen is not responsible for panel heights, quantities and / or dimensions. Contractor to verify all information.

FLOOR PLAN

DR.BY: KRZ
DATE: 8/30/2016
SCALE: NTS
CHECKED BY:
SHEET NO. A100

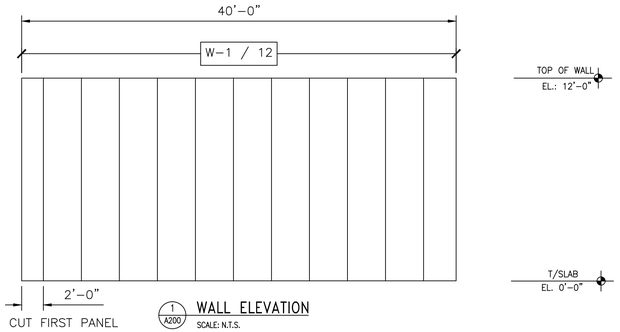

1 A200 WALL ELEVATION
SCALE: N.T.S.

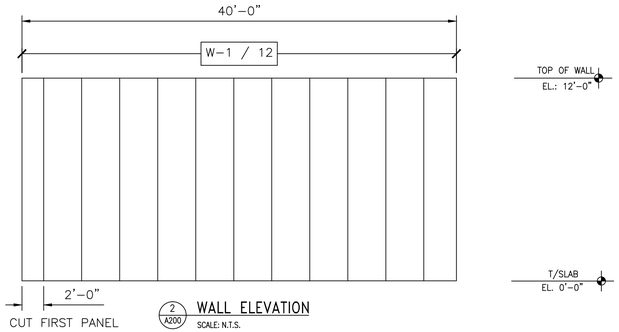

2 A200 WALL ELEVATION
SCALE: N.T.S.

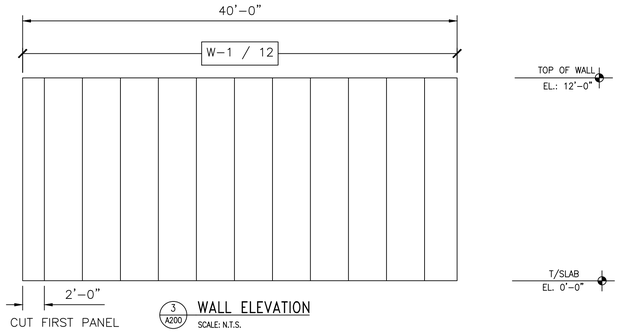

3 A200 WALL ELEVATION
SCALE: N.T.S.

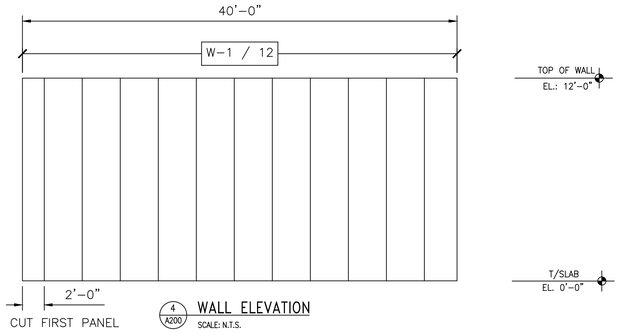

4 A200 WALL ELEVATION
SCALE: N.T.S.

PANEL SCHEDULE

PANEL DESIG.	PANEL HEIGHT	QTY OF PANELS	PANEL THICK	PANEL SERIES	PANEL COLOR
W–1	12'–0"	48	4"	MESALINE	USDA WHITE
C–2	20'–0"	24	4"	MESALINE	USDA WHITE

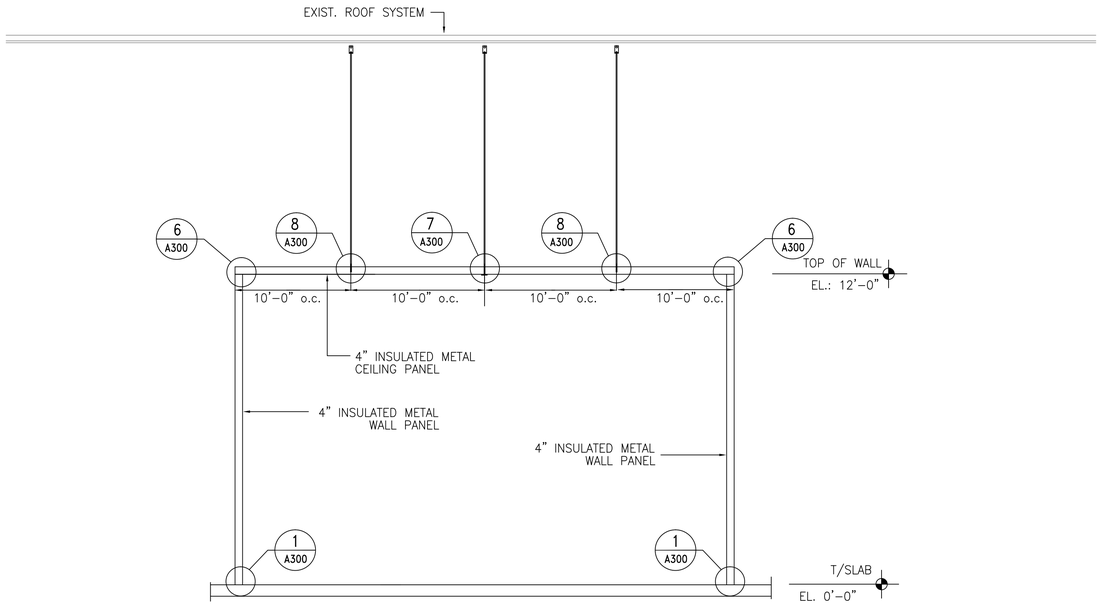

5 A200 WALL SECTION
SCALE: N.T.S.

BY	DATE	REVISION

Barr Inc.
1423 Planeview Drive
Oshkosh, WI 54904
920-231-1711 Phone

40' x 40' x 12'-4"
Drive-In Cooler

TOLERANCES UNLESS SPECIFIED
FRACTIONAL ± 1/32" DECIMAL .XX ± .015 .XXX ± .005 .XXXX ± .001 ANGLE X° ± 0°30' X°XX' ± 0°05'

Draftsmen is not responsible for panel heights, quantities and / or dimensions. Contractor to verify all information.

WALL ELEVATIONS

DR.BY: KRZ
DATE: 8/30/2016
SCALE: NTS
CHECKED BY:
SHEET NO.
A200

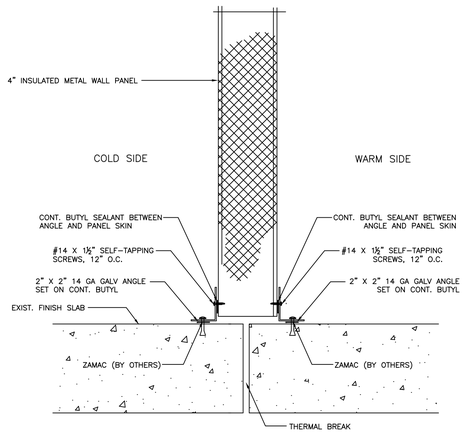

1 A300 BASE DETAIL

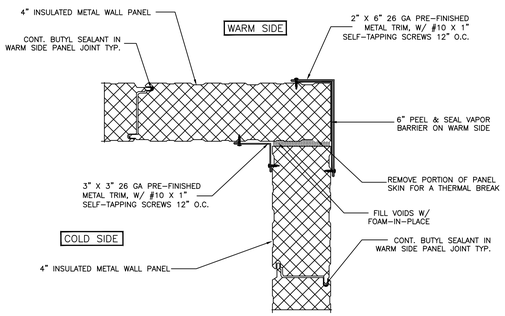

2 A300 CORNER DETAIL

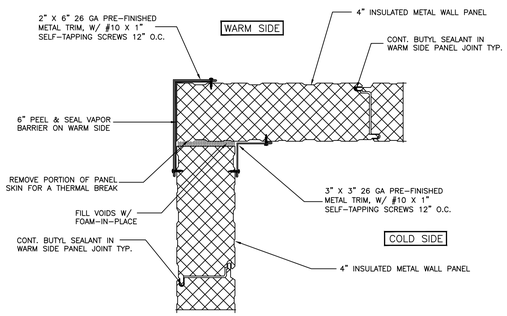

3 A300 CORNER DETAIL

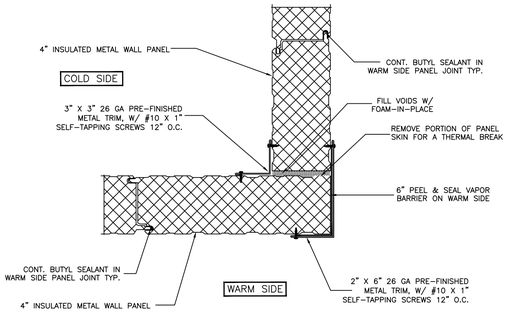

4 A300 CORNER DETAIL

5 A300 CORNER DETAIL

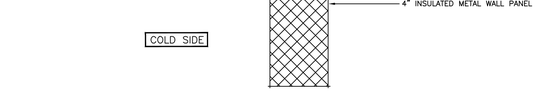

6 A300 WALL / CEILING DETAIL

7 A300 CEILING SUPPORT TEE DETAIL

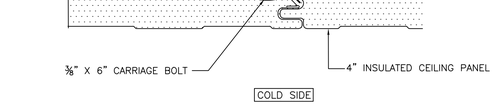

8 A300 INTERMEDIATE CEILING SUPPORT

BY	DATE
REVISION	

Barr Inc.
1423 Planeview Drive
Oshkosh, WI 54904
920-231-1711 Phone

40' x 40' x 12'-4"
Drive-In Cooler

TOLERANCES UNLESS SPECIFIED
FRACTIONAL ± 1/32" DECIMAL .XX ± .015 ANGLE X° ± 0°30'
.XXX ± .005 X°XX' ± 0°05'
.XXXX ± .001

Draftsmen is not responsible for panel heights, quantities and / or dimensions. Contractor to verify all information.

WALL DETAILS

DR.BY: KRZ
DATE: 8/30/2016
SCALE: NTS
CHECKED BY:
SHEET NO.
A300