

REFRIGERATION SUPERSTORE New and Used Refrigeration Systems/ Coolers/ Freezers

1423 Planeview Dr, Oshkosh, WI 54904 USA
Tel (920) 231-1711 Fax (920) 231-1701 www.barrinc.com info@barrinc.com

Wall Panels Diagram ***16'***

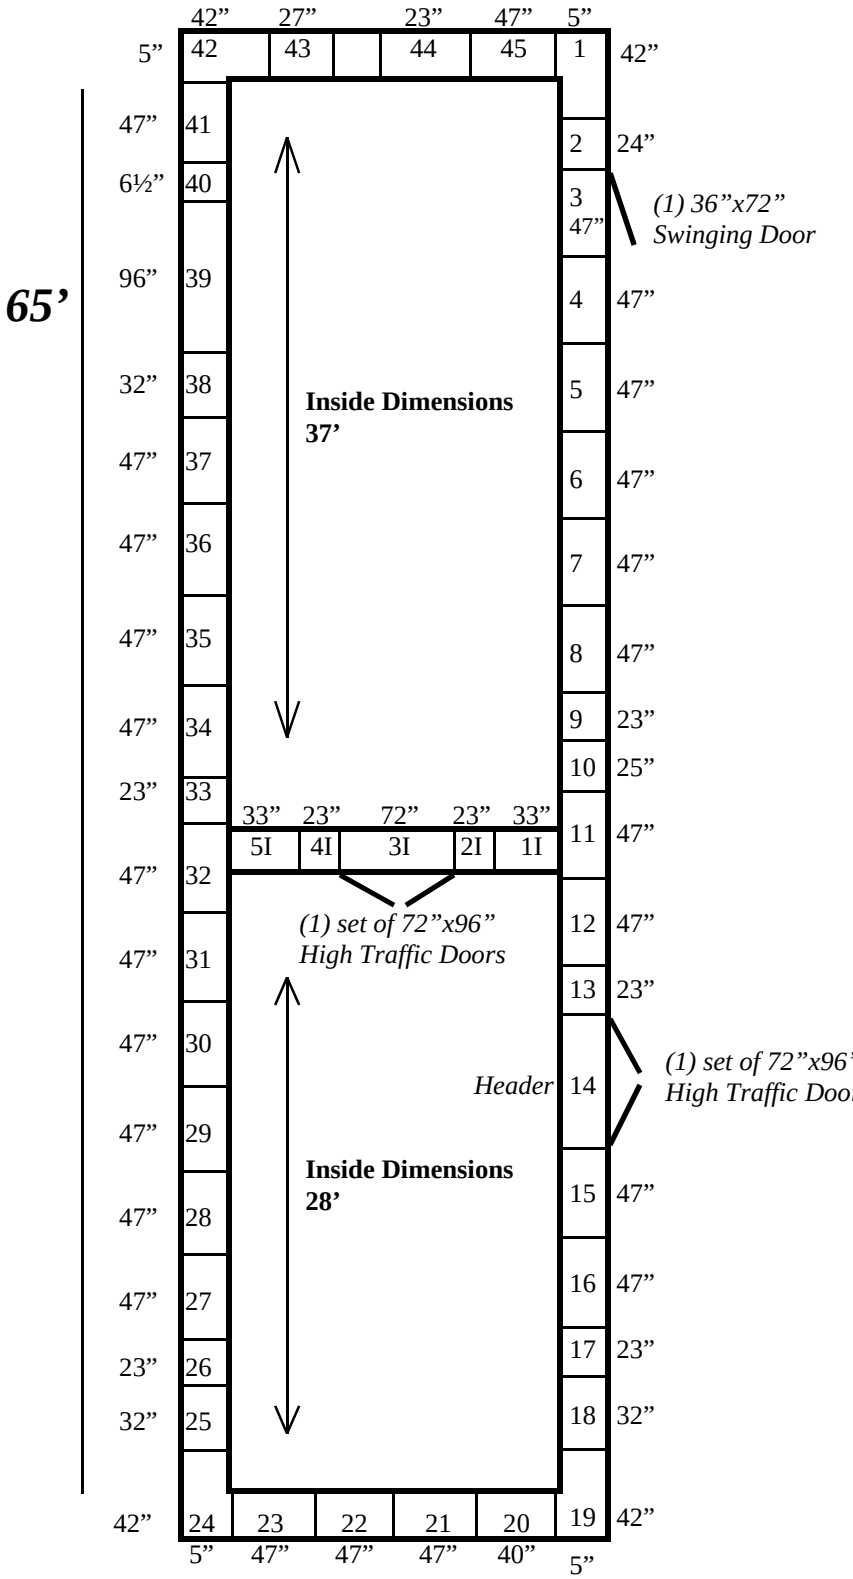

Ceiling Panels Diagram

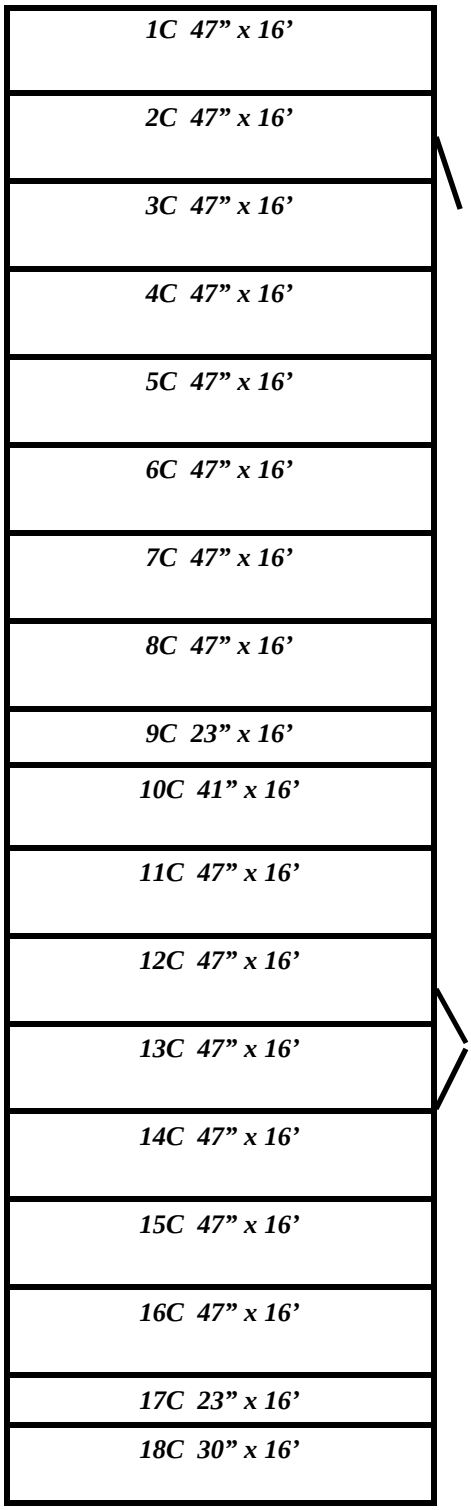

16' x 65' x 10' H
Walk-In Cooler or Freezer
Wall and Ceiling Panel Diagrams

152-07

REFRIGERATION SUPERSTORE New and Used Refrigeration Systems/ Coolers/ Freezers

1423 Planeview Dr, Oshkosh, WI 54904 USA
Tel (920) 231-1711 Fax (920) 231-1701 www.barrinc.com info@barrinc.com








16’ x 65’ x 10’ H
Walk-In Combination Cooler / Freezer

152-07