
REFRIGERATION SUPERSTORE New and Used Refrigeration Systems/ Coolers/ Freezers

1423 Planeview Dr, Oshkosh, WI 54904 USA
Tel (920) 231-1711 Fax (920) 231-1701 www.barrinc.com info@barrinc.com

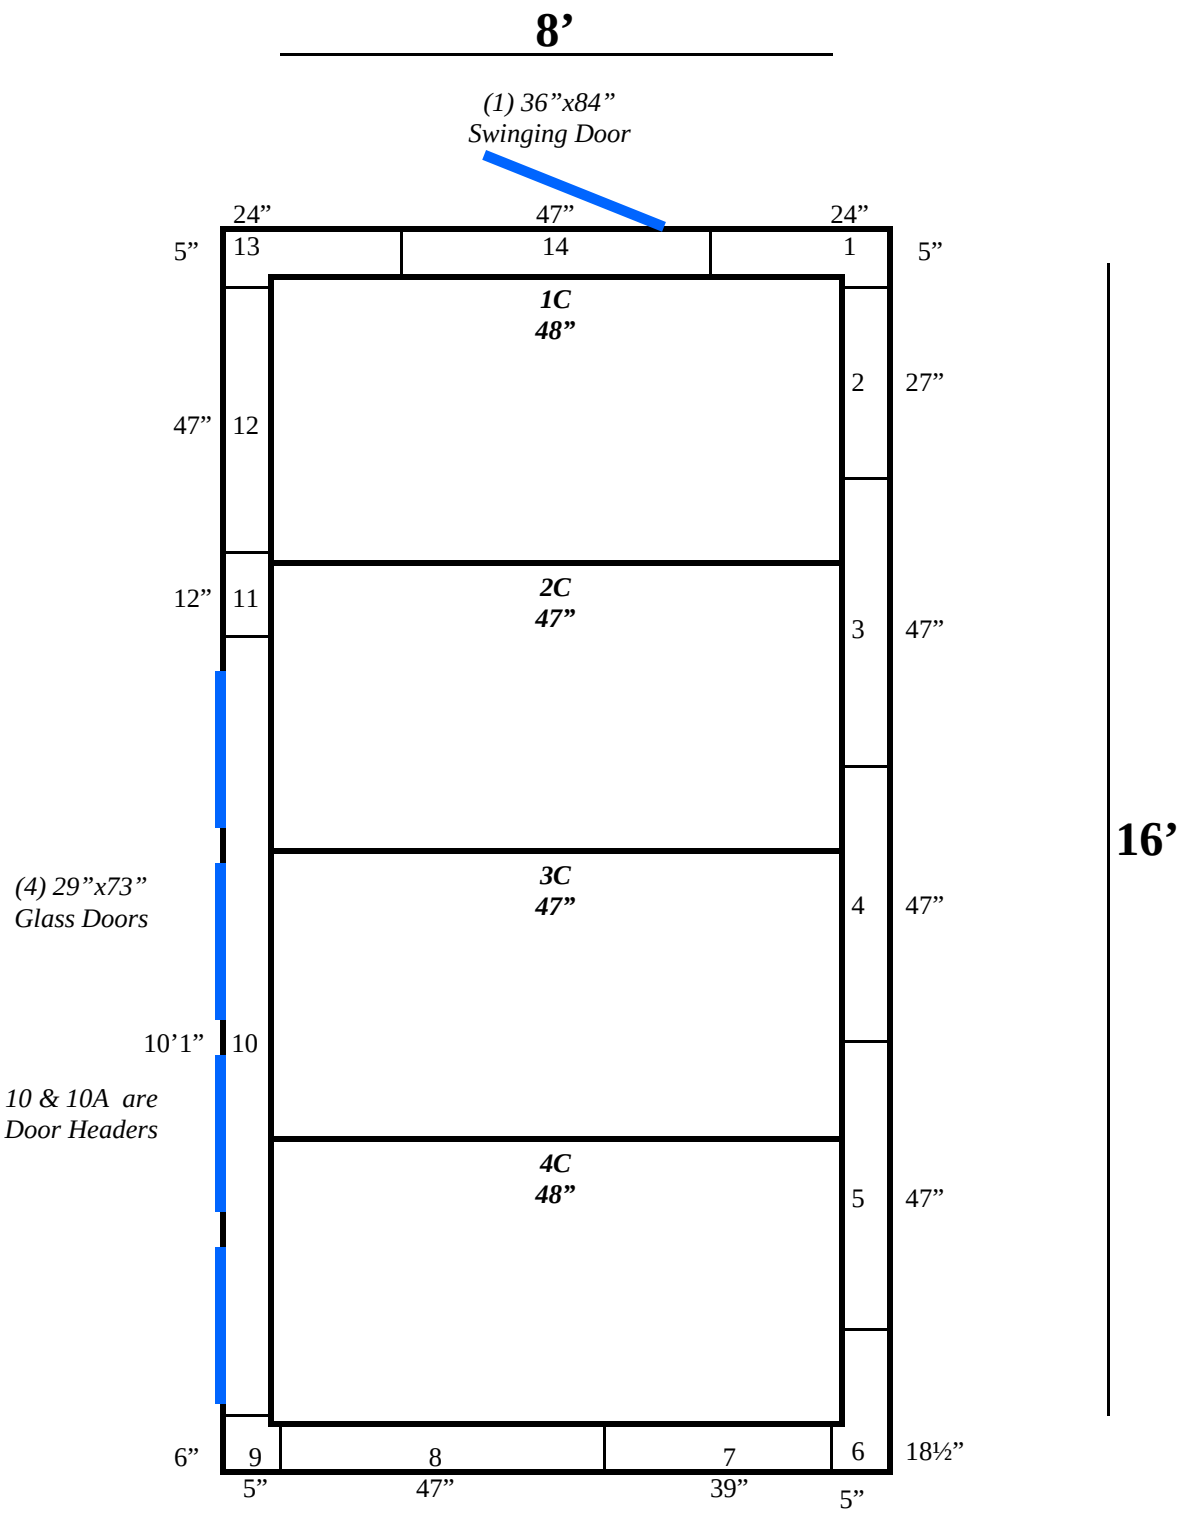

8’ x 16’ x 9’ H Red
Walk-In Cooler with Glass Doors
Wall and Ceiling Panels Diagram

158-07

REFRIGERATION SUPERSTORE New and Used Refrigeration Systems/ Coolers/ Freezers

1423 Planeview Dr, Oshkosh, WI 54904 USA
Tel (920) 231-1711 Fax (920) 231-1701 www.barrinc.com info@barrinc.com








8’ x 16’ x 9’ H Red
Walk-In Cooler with Glass Doors

158-07