
35’

(1) 76” x 98”
Manual Sliding Door

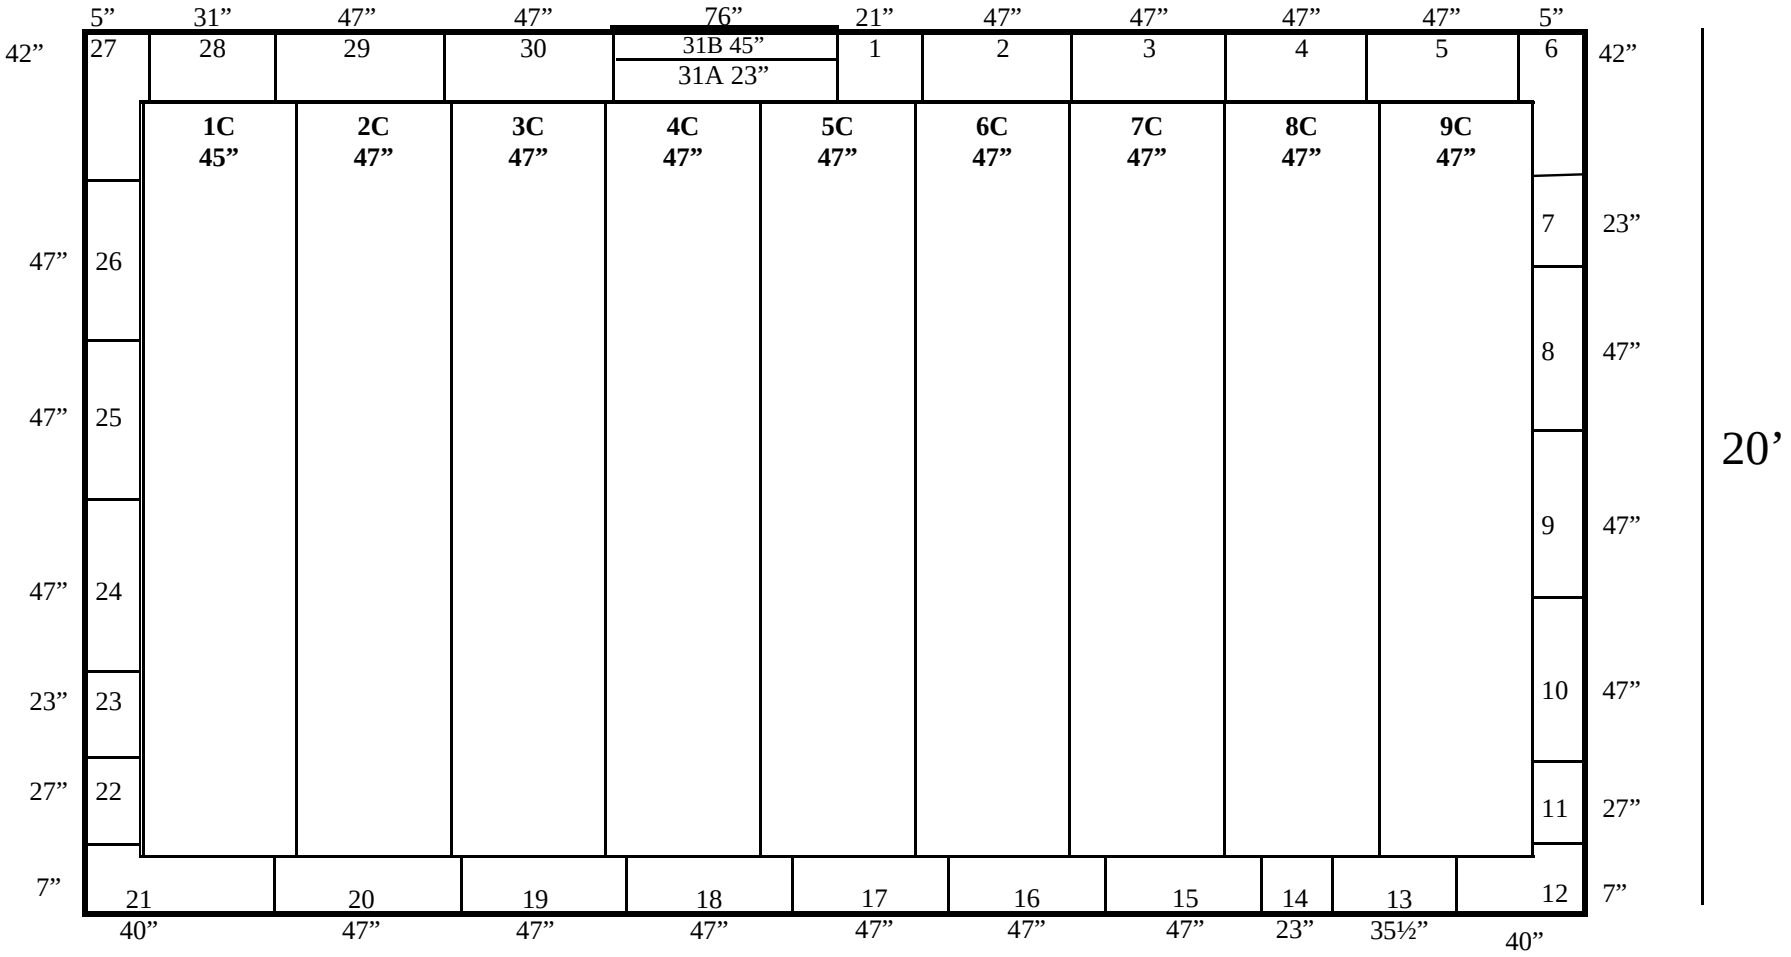

20’ walls are 3½” thick
35’ walls are 5½” thick
Ceiling panels are 3½” thick

BARR INC.

920-231-1711

20’ x 35 x 14’ H

Walk-In Cooler or Freezer
Wall and Ceiling Panels Diagram

124-06








BARR INC.

920-231-1711

20’ x 35 x 14’ H

Walk-In Cooler or Freezer

124-06