
REFRIGERATION SUPERSTORE New and Used Refrigeration Systems/ Coolers/ Freezers

1423 Planeview Dr, Oshkosh, WI 54904 USA
Tel (920) 231-1711 Fax (920) 231-1701 www.barrinc.com info@barrinc.com

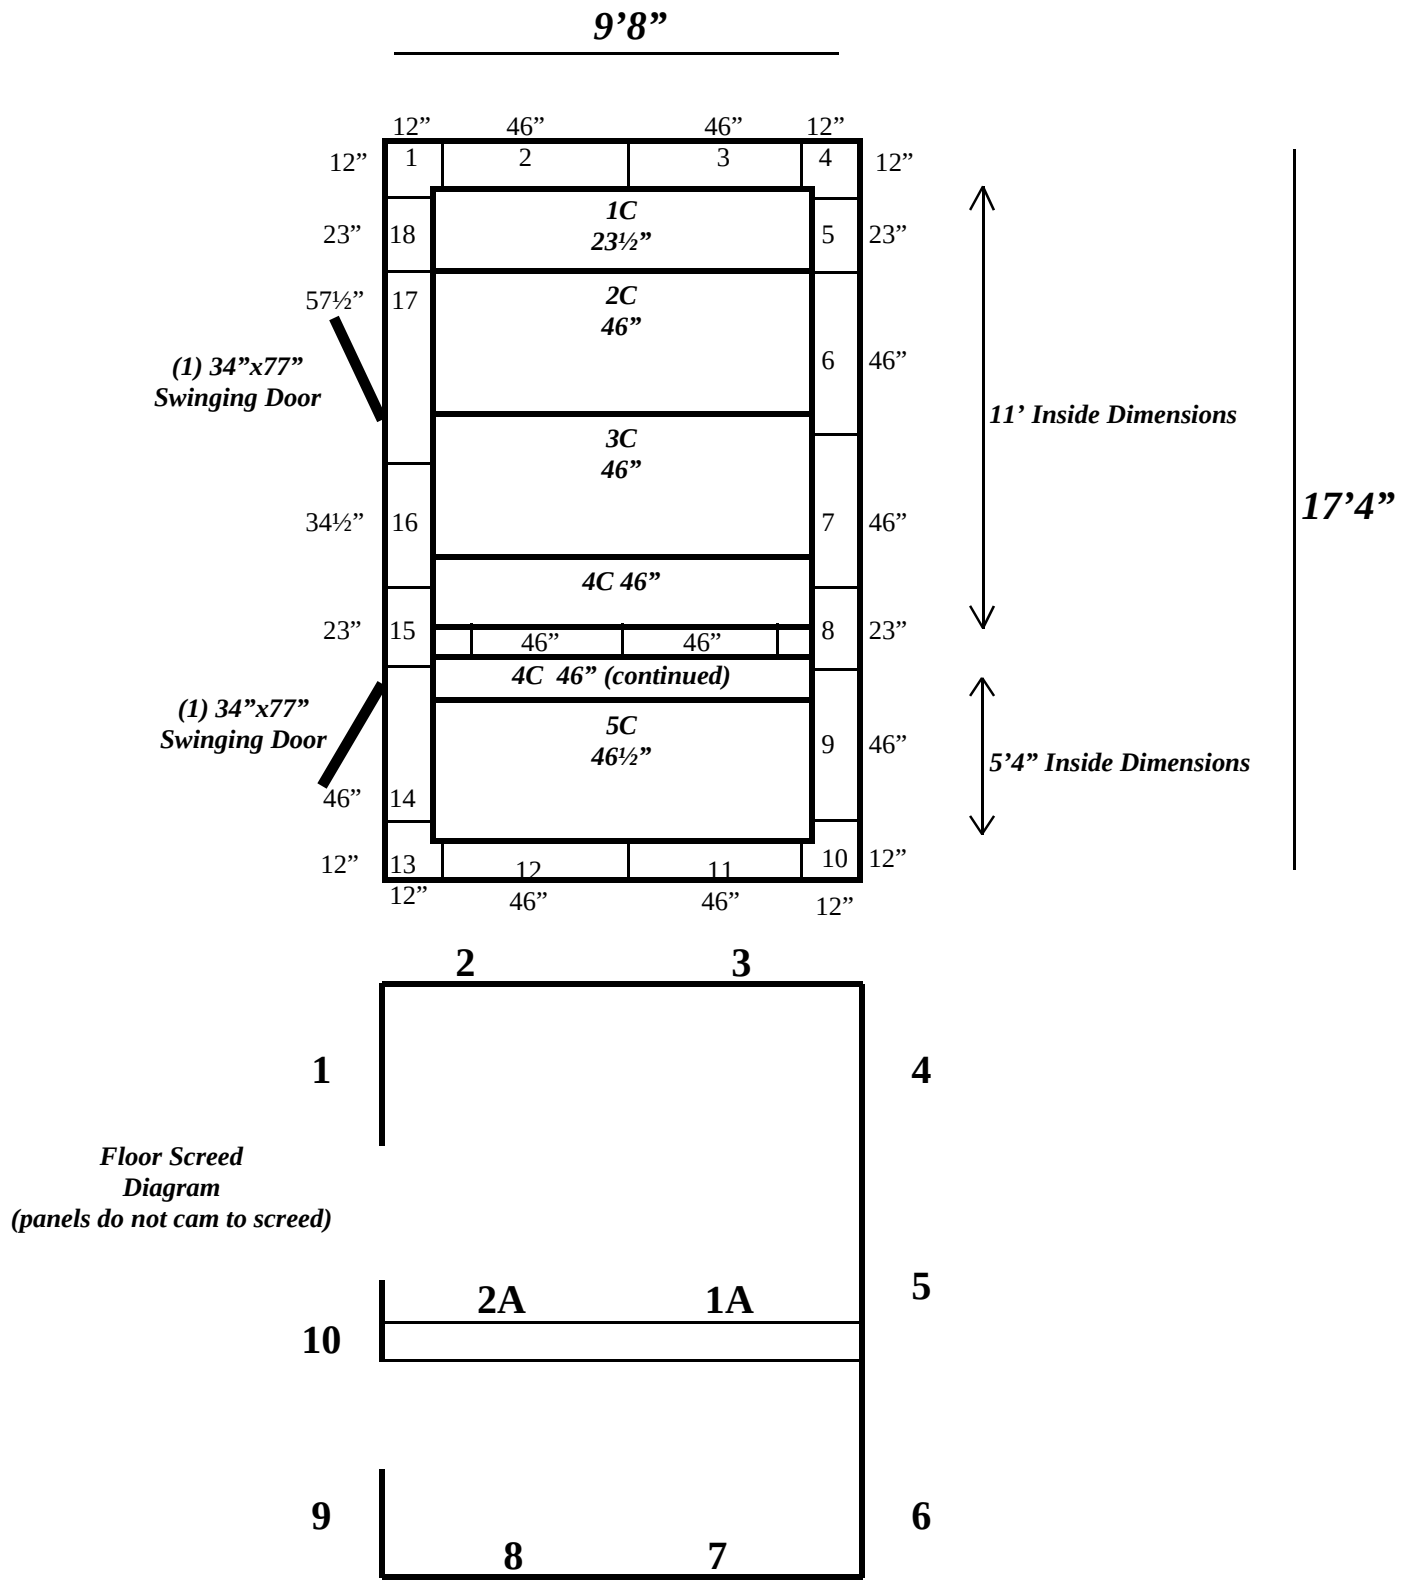

Floor Screed Diagram (panels do not cam to screed)

9'8" x 17'4" x 8'4" H

149-06

Walk-In Combination Cooler or Freezer
Wall & Ceiling Panels Diagram & Floor Screed

REFRIGERATION SUPERSTORE New and Used Refrigeration Systems/ Coolers/ Freezers

1423 Planeview Dr, Oshkosh, WI 54904 USA
Tel (920) 231-1711 Fax (920) 231-1701 www.barrinc.com info@barrinc.com








9’8” x 17’4” 8’4” H

Walk-In Combination Cooler or Freezer

149-06