
REFRIGERATION SUPERSTORE New and Used Refrigeration Systems/ Coolers/ Freezers

1423 Planeview Dr, Oshkosh, WI 54904 USA
Tel (920) 231-1711 Fax (920) 231-1701 www.barrinc.com info@barrinc.com

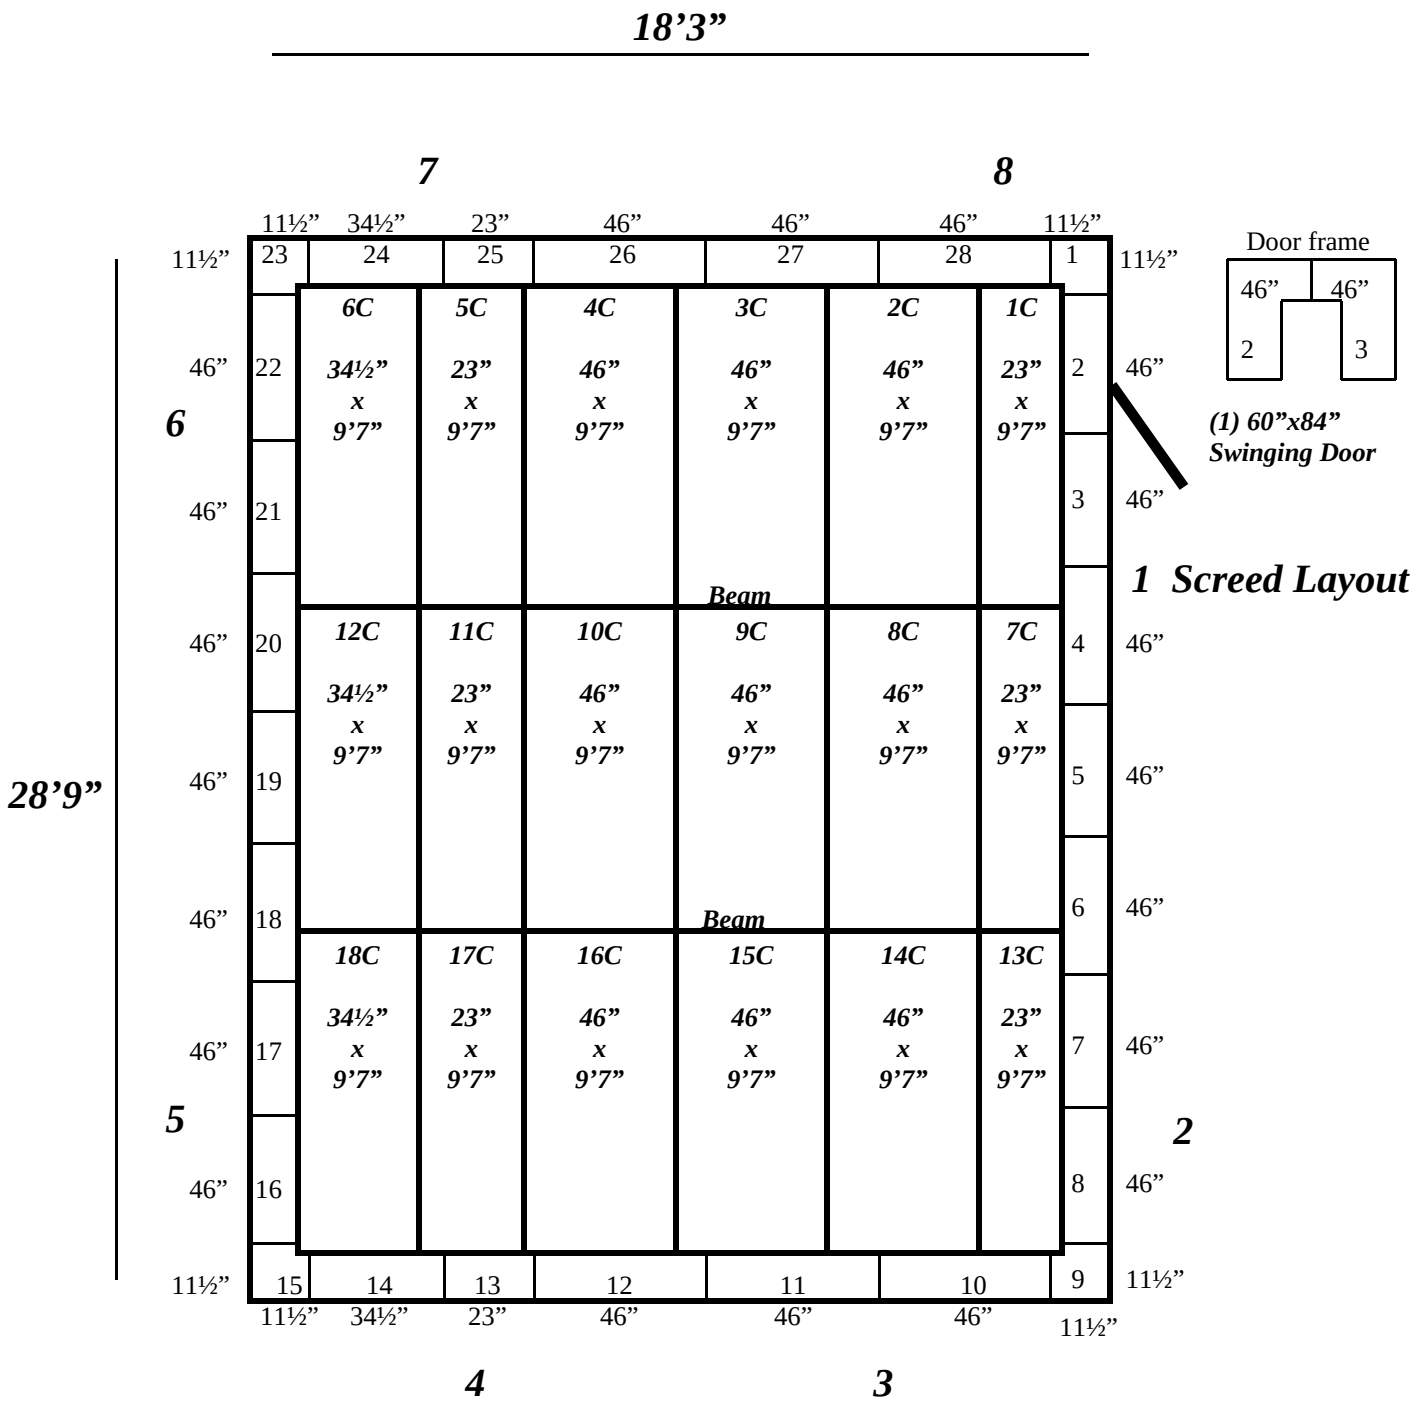

Ceiling cams together on top.
(2) I Beams with (4) posts.

18'3" x 28'9" x 10'6" H

Walk-In Cooler or Freezer
Wall and Ceiling Panels Diagram

26-07

REFRIGERATION SUPERSTORE New and Used Refrigeration Systems/ Coolers/ Freezers

1423 Planeview Dr, Oshkosh, WI 54904 USA
Tel (920) 231-1711 Fax (920) 231-1701 www.barrinc.com info@barrinc.com








18’3” x 28’9” x 10’6” H

Walk-In Cooler or Freezer

26-07