
REFRIGERATION SUPERSTORE New and Used Refrigeration Systems/ Coolers/ Freezers

1423 Planeview Dr, Oshkosh, WI 54904 USA
Tel (920) 231-1711 Fax (920) 231-1701 www.barrinc.com info@barrinc.com

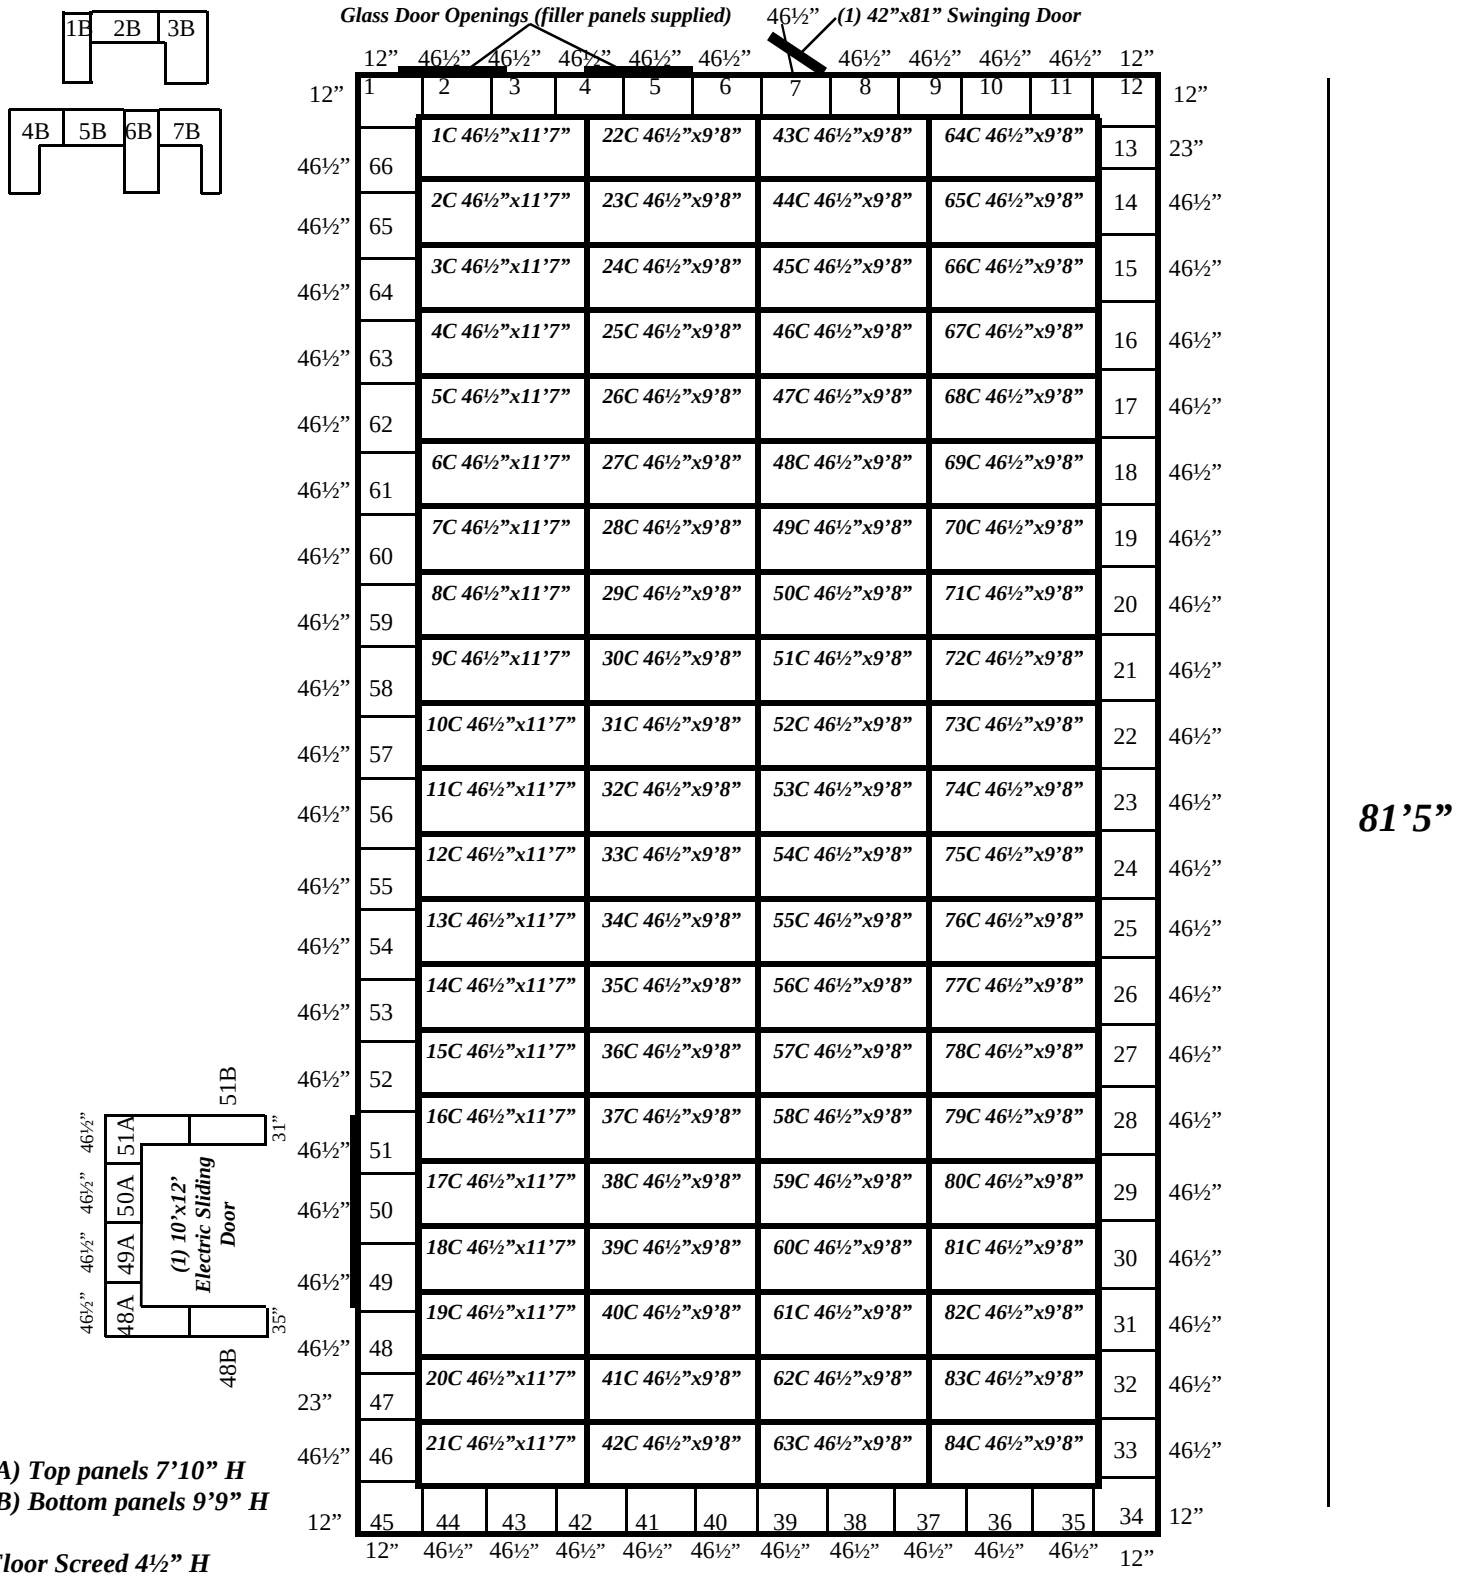

(A) Top panels 7'10" H
(B) Bottom panels 9'9" H

Floor Screed 4½" H

21-07

40'9" x 81'5" x 18'5" H

Walk-In Cooler or Freezer
Wall and Ceiling Panels Diagram

REFRIGERATION SUPERSTORE New and Used Refrigeration Systems/ Coolers/ Freezers

1423 Planeview Dr, Oshkosh, WI 54904 USA
Tel (920) 231-1711 Fax (920) 231-1701 www.barrinc.com info@barrinc.com








40’9” x 81’5” x 18’5” H

Walk-In Cooler or Freezer

21-07