
REFRIGERATION SUPERSTORE New and Used Refrigeration Systems/ Coolers/ Freezers

1423 Planeview Dr, Oshkosh, WI 54904 USA
Tel (920) 231-1711 Fax (920) 231-1701 www.barrinc.com info@barrinc.com

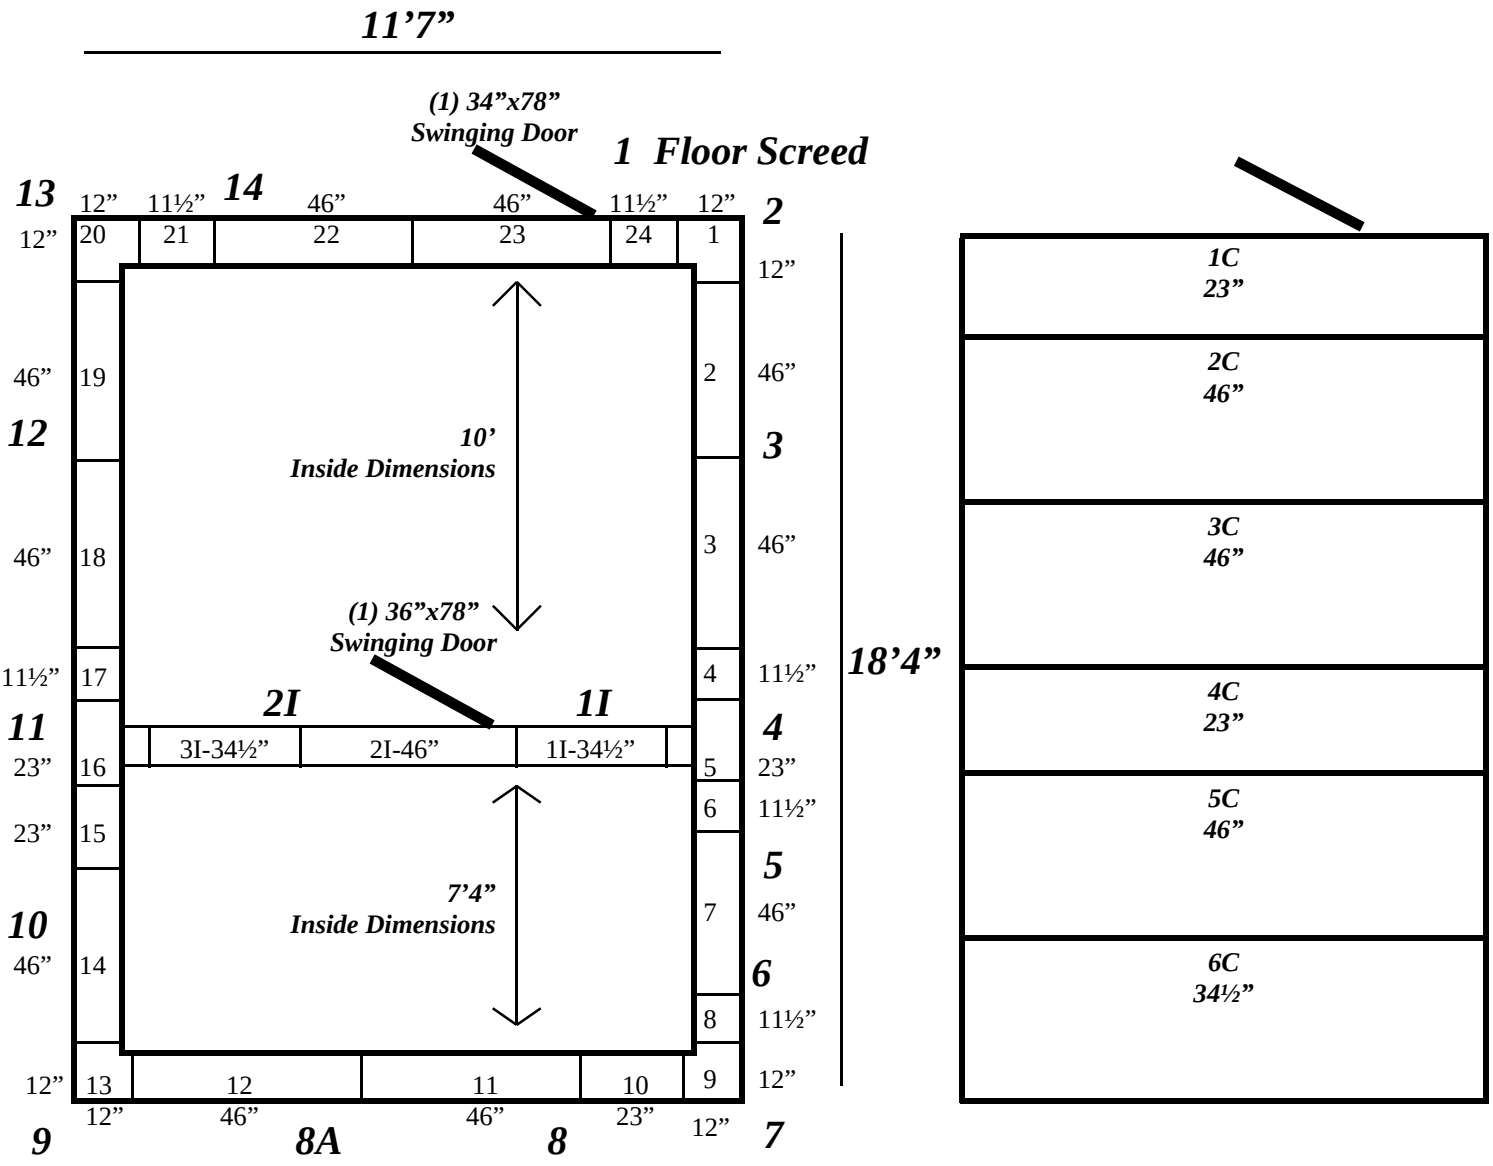

11'7" x 18'4" x 8'8" H

Walk-In Combination Cooler / Freezer
Wall and Ceiling Panels Diagram

43-07

REFRIGERATION SUPERSTORE New and Used Refrigeration Systems/ Coolers/ Freezers

1423 Planeview Dr, Oshkosh, WI 54904 USA
Tel (920) 231-1711 Fax (920) 231-1701 www.barrinc.com info@barrinc.com








11’7” x 18’4” x 8’8” H

Walk-In Combination Cooler / Freezer

43-07