
REFRIGERATION SUPERSTORE New and Used Refrigeration Systems/ Coolers/ Freezers

1423 Planeview Dr, Oshkosh, WI 54904 USA
Tel (920) 231-1711 Fax (920) 231-1701 www.barrinc.com info@barrinc.com

20'7"

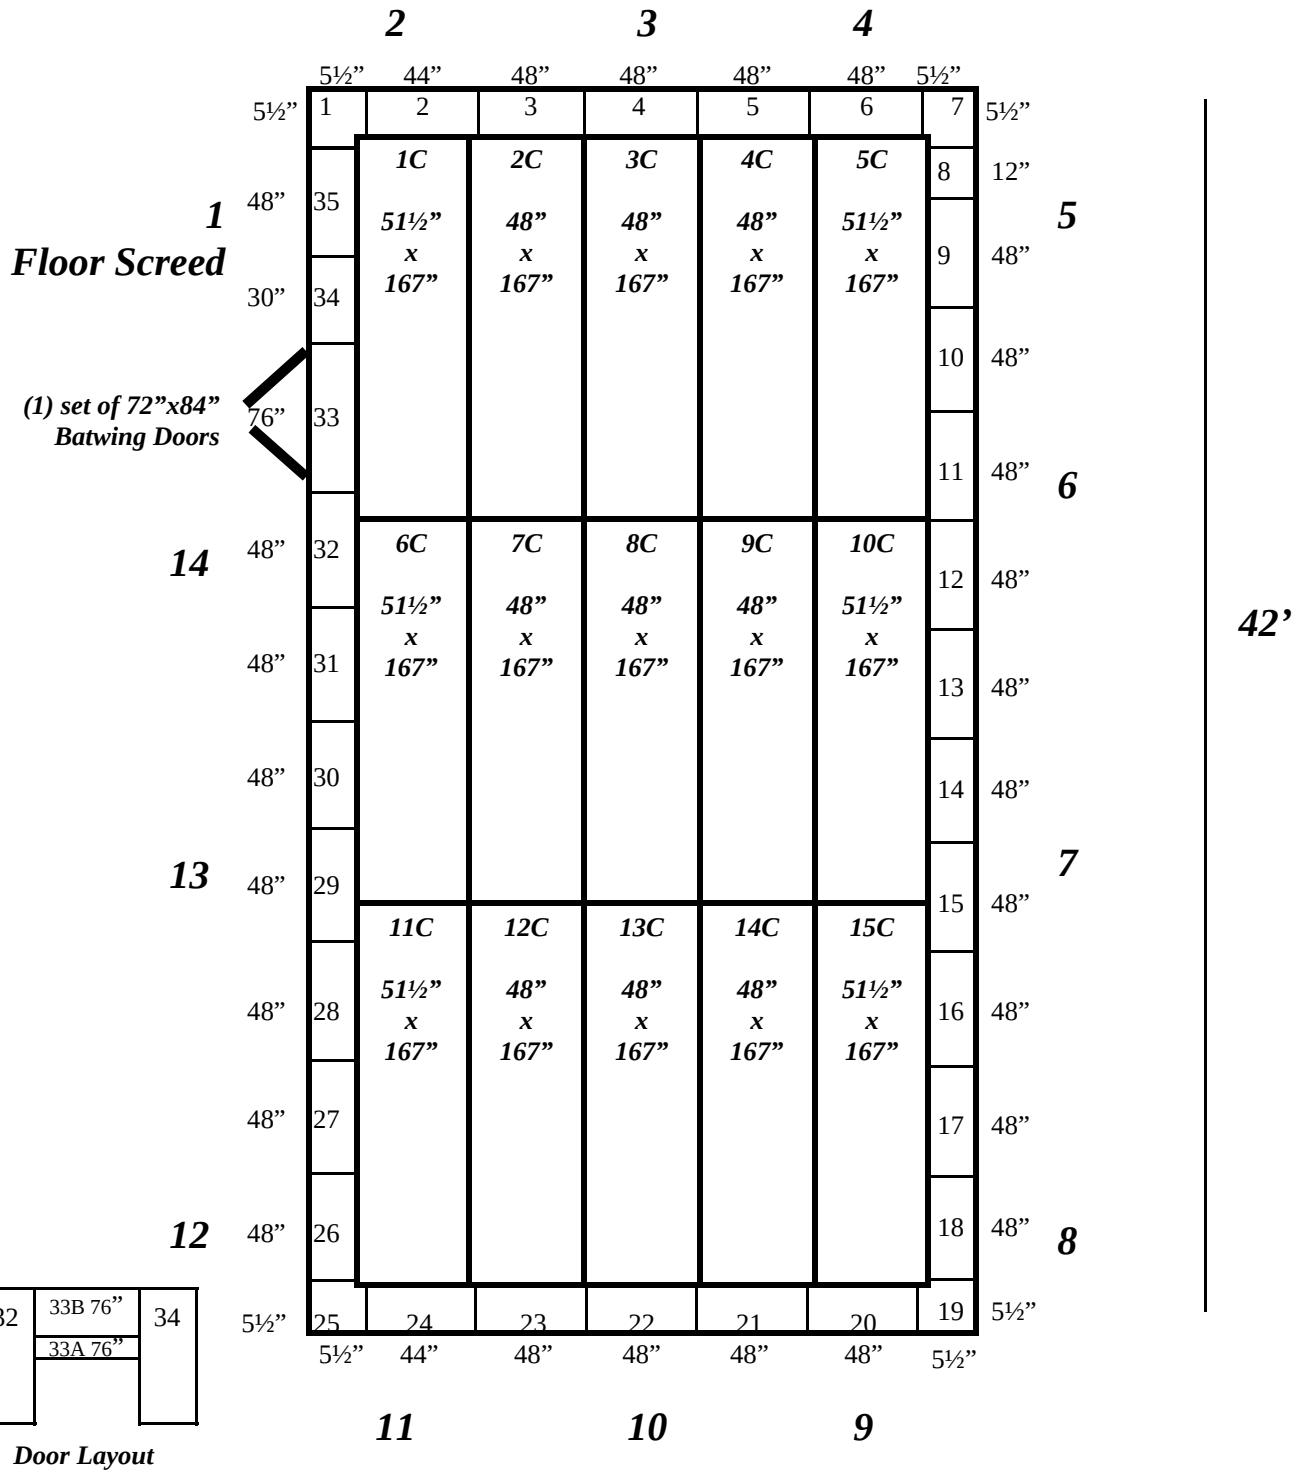

Door Layout

20'7" x 42' x 16' H

Walk-In Cooler or Freezer
Wall and Ceiling Panels Diagram

59-07

REFRIGERATION SUPERSTORE New and Used Refrigeration Systems/ Coolers/ Freezers

1423 Planeview Dr, Oshkosh, WI 54904 USA
Tel (920) 231-1711 Fax (920) 231-1701 www.barrinc.com info@barrinc.com








20’7” x 42’ x 16’ H

Walk-In Cooler or Freezer

59-07