
REFRIGERATION SUPERSTORE New and Used Refrigeration Systems/ Coolers/ Freezers

1423 Planeview Dr, Oshkosh, WI 54904 USA
Tel (920) 231-1711 Fax (920) 231-1701 www.barrinc.com info@barrinc.com

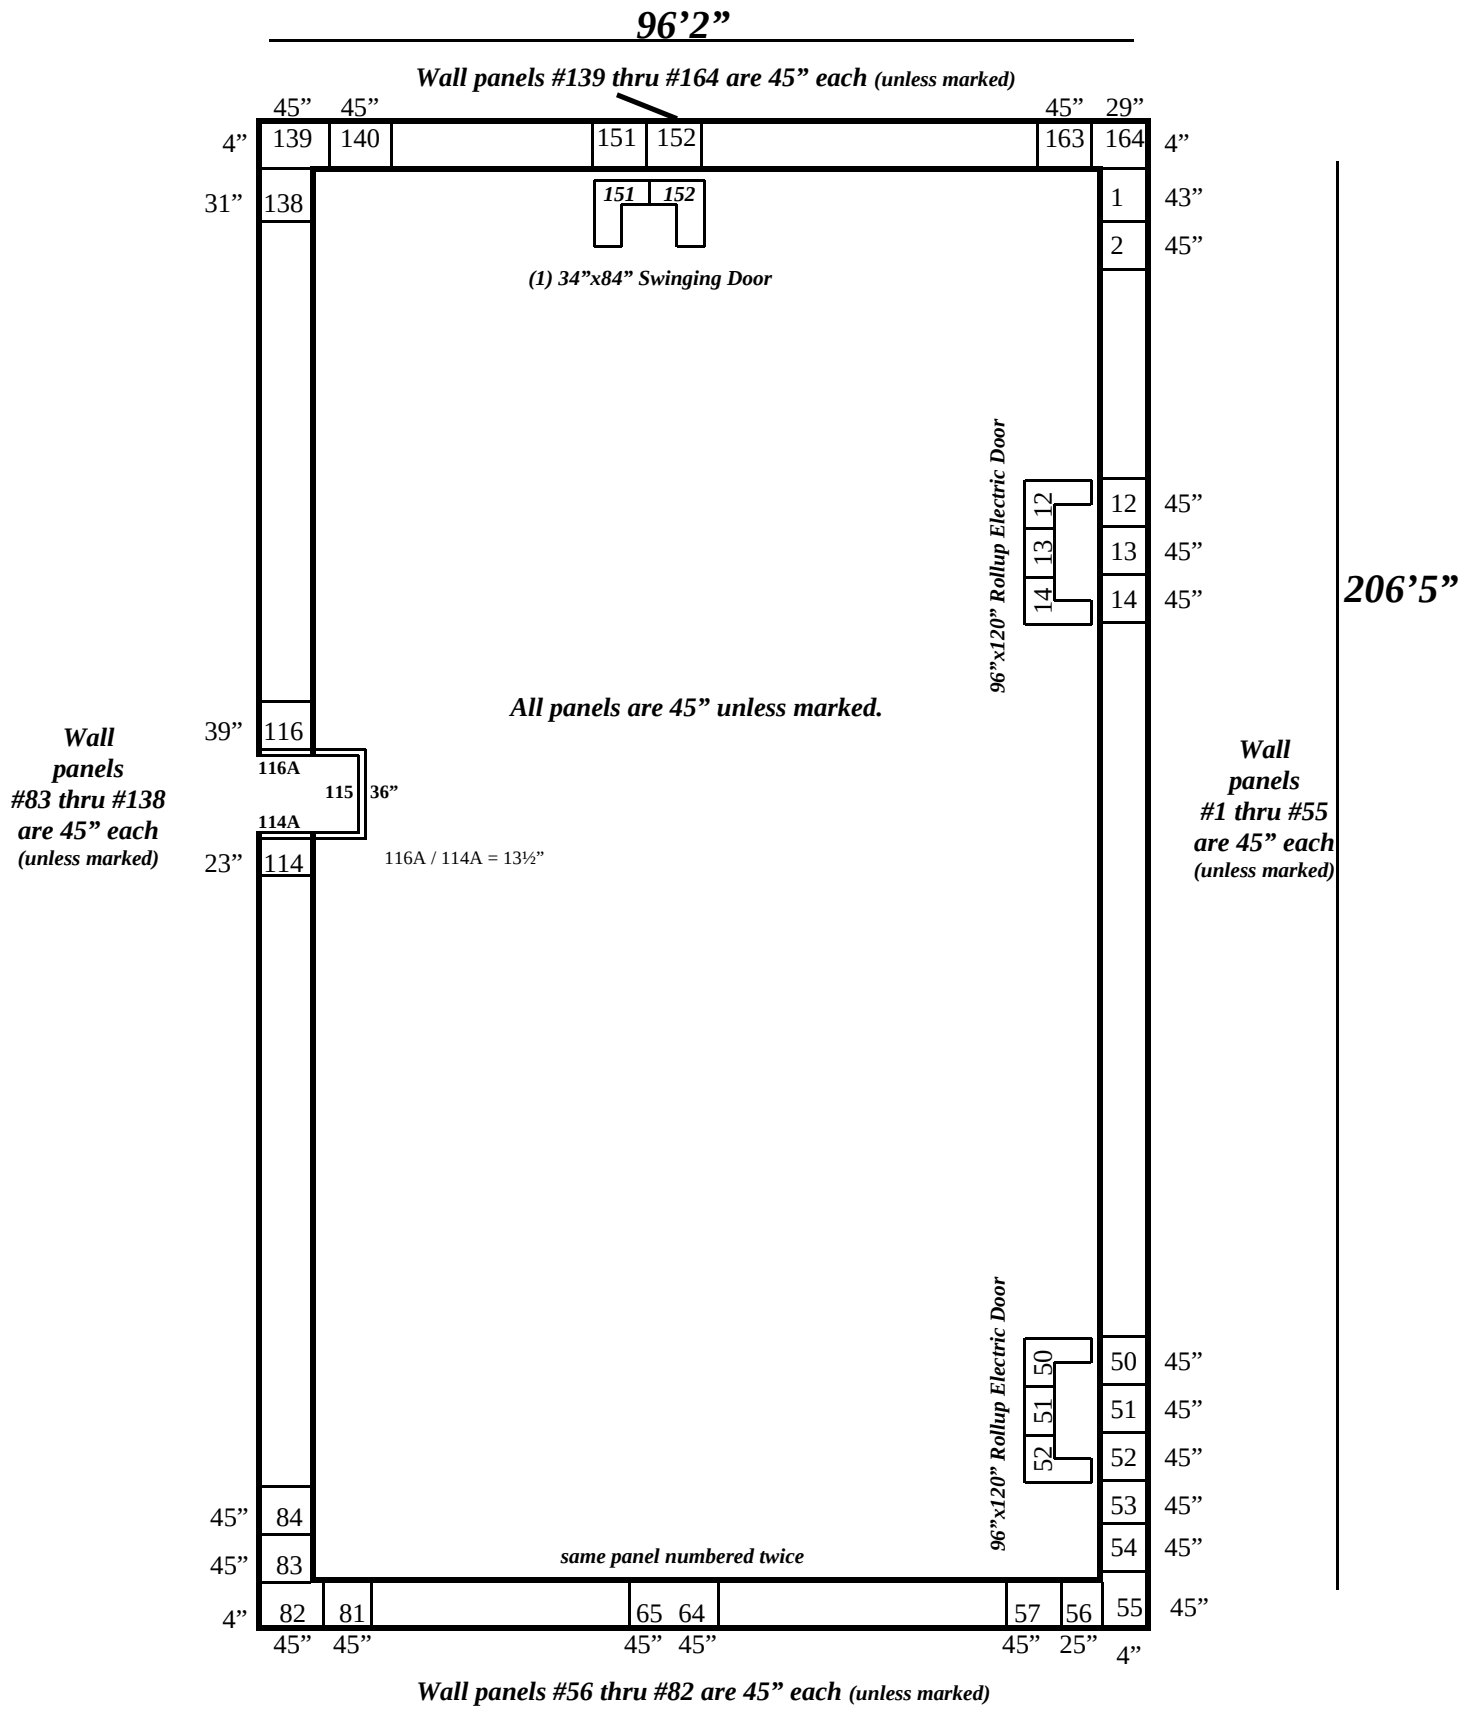


96'2" x 206'5" x 26'4" H Walk-In Cooler or Freezer
Wall Panels Diagram

67-07

REFRIGERATION SUPERSTORE New and Used Refrigeration Systems/ Coolers/ Freezers

1423 Planeview Dr, Oshkosh, WI 54904 USA
Tel (920) 231-1711 Fax (920) 231-1701 www.barrinc.com info@barrinc.com

96'2"

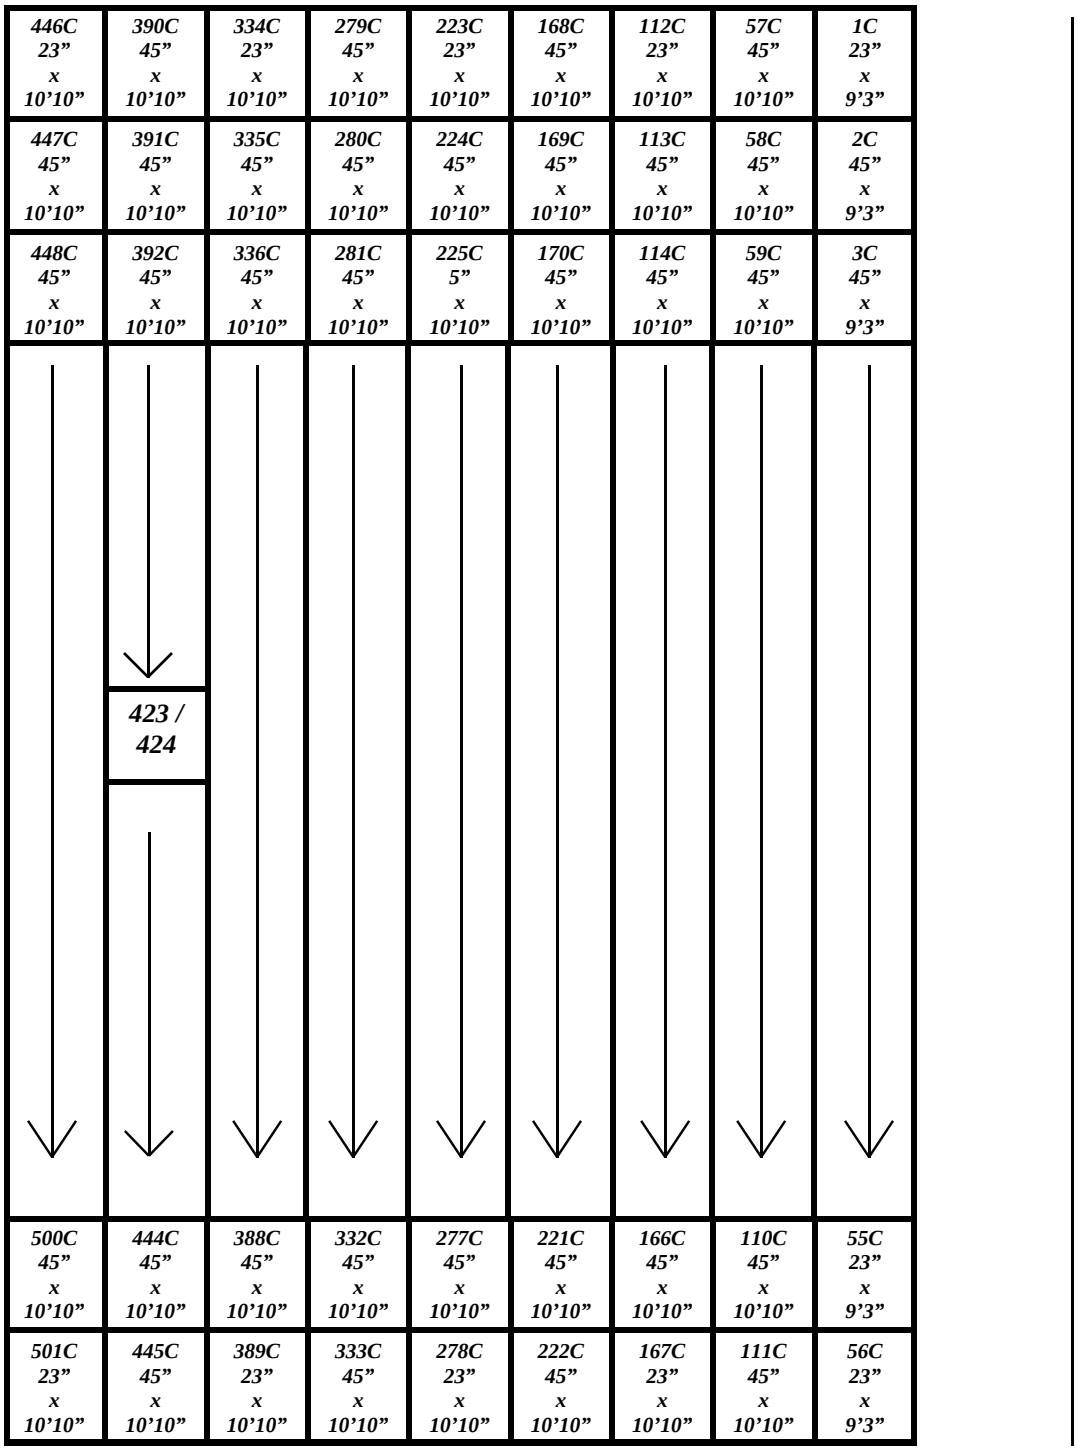

All panels not marked are 45".
423C and 424C are 1 panel (marked twice on same panel).
1C, 112C, 223C, 334C, 446C, 56C, 157C, 278C, 389C, 501C are 23" wide.

96'2" x 206'5" x 26'4" H Walk-In Cooler or Freezer
Ceiling Panels Diagram

67-07

REFRIGERATION SUPERSTORE New and Used Refrigeration Systems/ Coolers/ Freezers

1423 Planeview Dr, Oshkosh, WI 54904 USA
Tel (920) 231-1711 Fax (920) 231-1701 www.barrinc.com info@barrinc.com








96’2” x 206’5” x 26’4” H
Walk-In Cooler or Freezer

67-07