
REFRIGERATION SUPERSTORE New and Used Refrigeration Systems/ Coolers/ Freezers

1423 Planeview Dr, Oshkosh, WI 54904 USA
Tel (920) 231-1711 Fax (920) 231-1701 www.barrinc.com info@barrinc.com

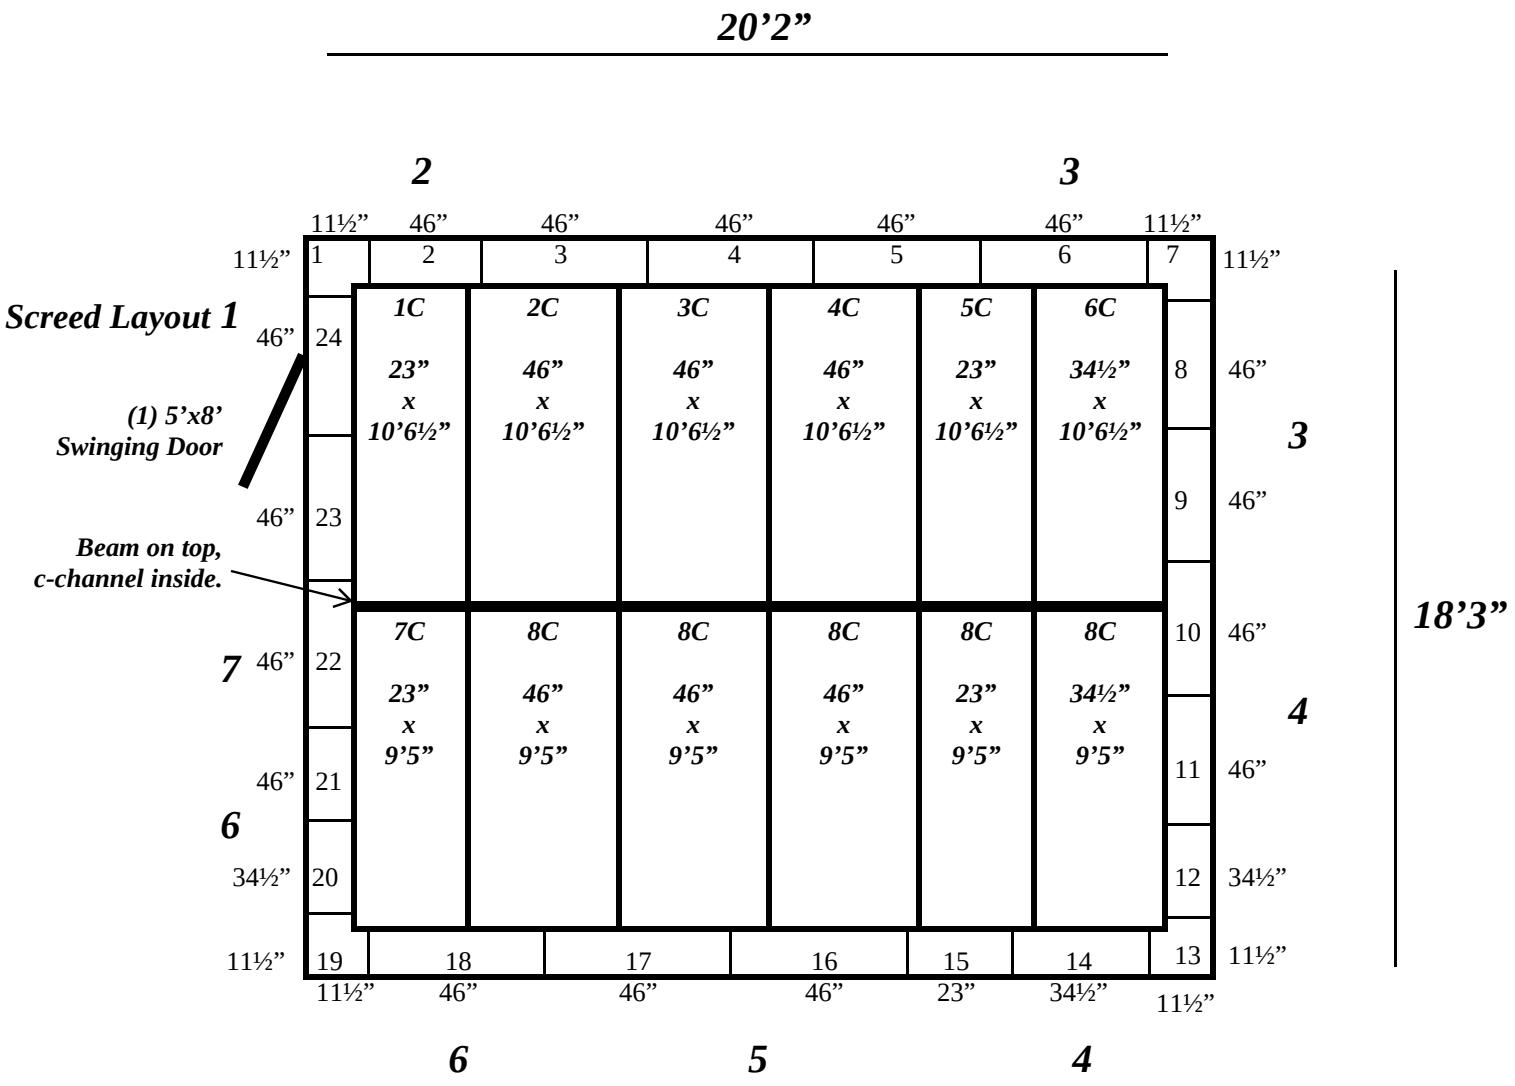

Walls 23 and 24 notched for swinging door.

18’3” x 20’2” x 10’6” H Gray

Walk-In Cooler or Freezer

Wall and Ceiling Panels Diagram

58-07

REFRIGERATION SUPERSTORE New and Used Refrigeration Systems/ Coolers/ Freezers

1423 Planeview Dr, Oshkosh, WI 54904 USA
Tel (920) 231-1711 Fax (920) 231-1701 www.barrinc.com info@barrinc.com








18’3” x 20’2” x 10’6” H Gray
Walk-In Cooler or Freezer

58-07