
REFRIGERATION SUPERSTORE New and Used Refrigeration Systems/ Coolers/ Freezers

1423 Planeview Dr, Oshkosh, WI 54904 USA
Tel (920) 231-1711 Fax (920) 231-1701 www.barrinc.com info@barrinc.com

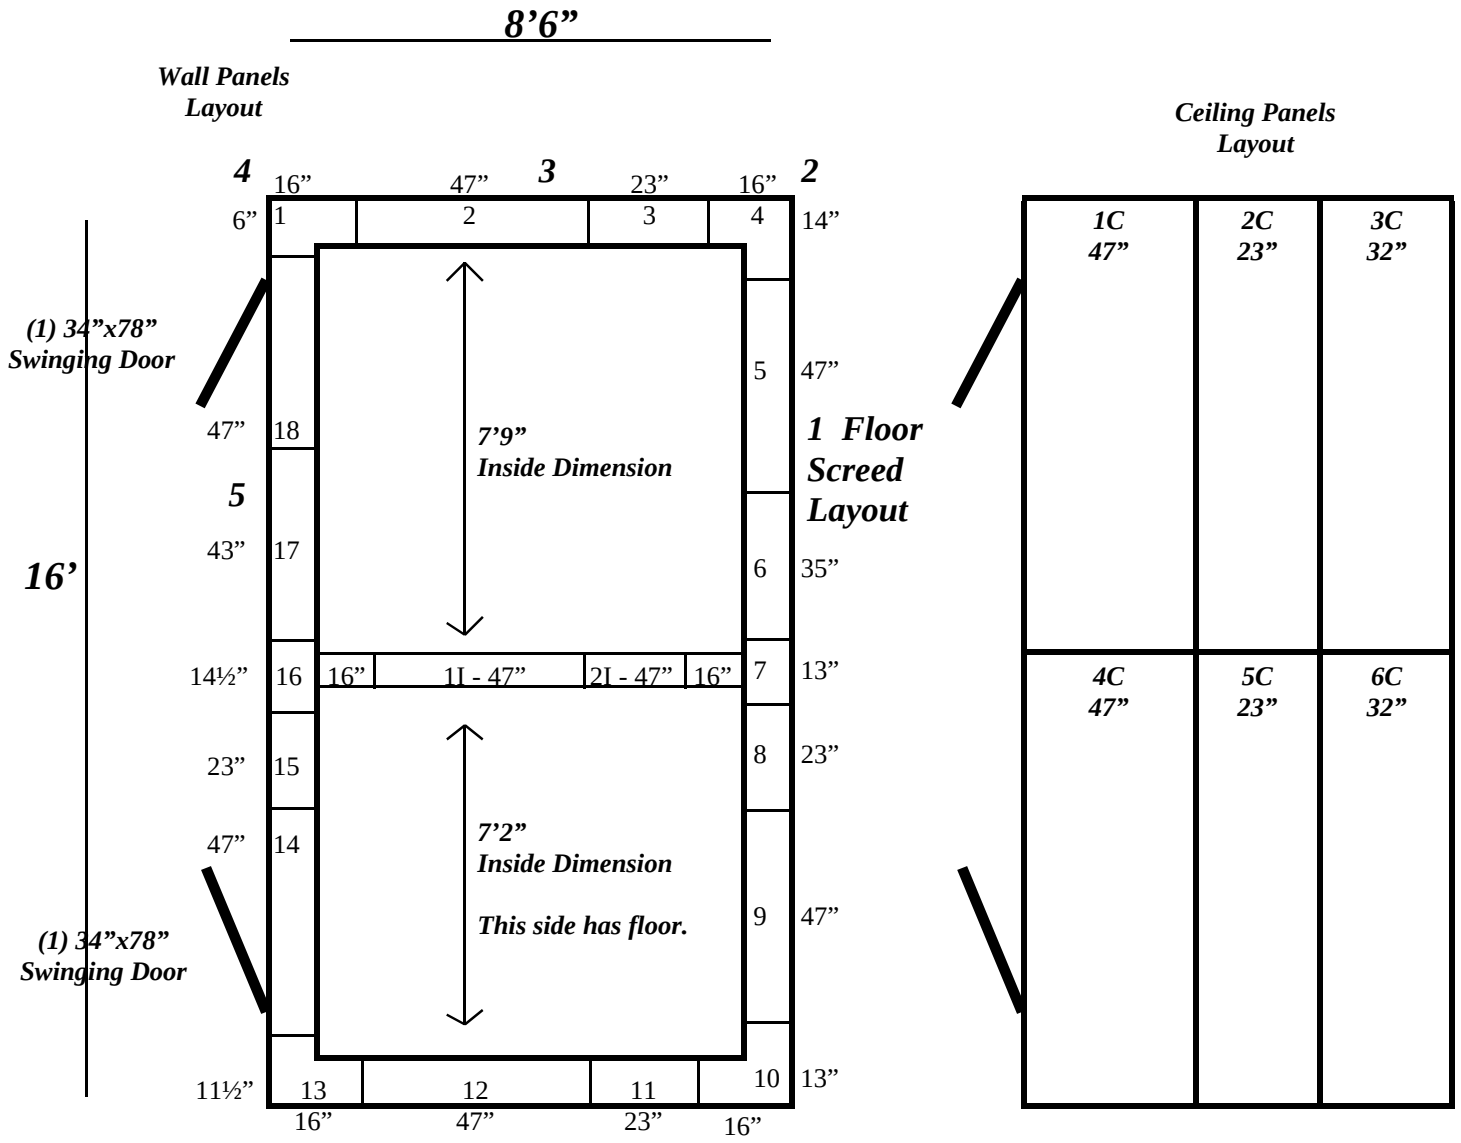

8'6" x 16' x 10' H Green Walk-In Combination Cooler / Freezer Wall, Ceiling & Floor Panel Diagrams

73-07

REFRIGERATION SUPERSTORE New and Used Refrigeration Systems/ Coolers/ Freezers

1423 Planeview Dr, Oshkosh, WI 54904 USA
Tel (920) 231-1711 Fax (920) 231-1701 www.barrinc.com info@barrinc.com








8’6” x 16’ x 10’ H
Walk-In Combination Cooler / Freezer

73-07