
REFRIGERATION SUPERSTORE New and Used Refrigeration Systems/ Coolers/ Freezers

1423 Planeview Dr, Oshkosh, WI 54904 USA
Tel (920) 231-1711 Fax (920) 231-1701 www.barrinc.com info@barrinc.com

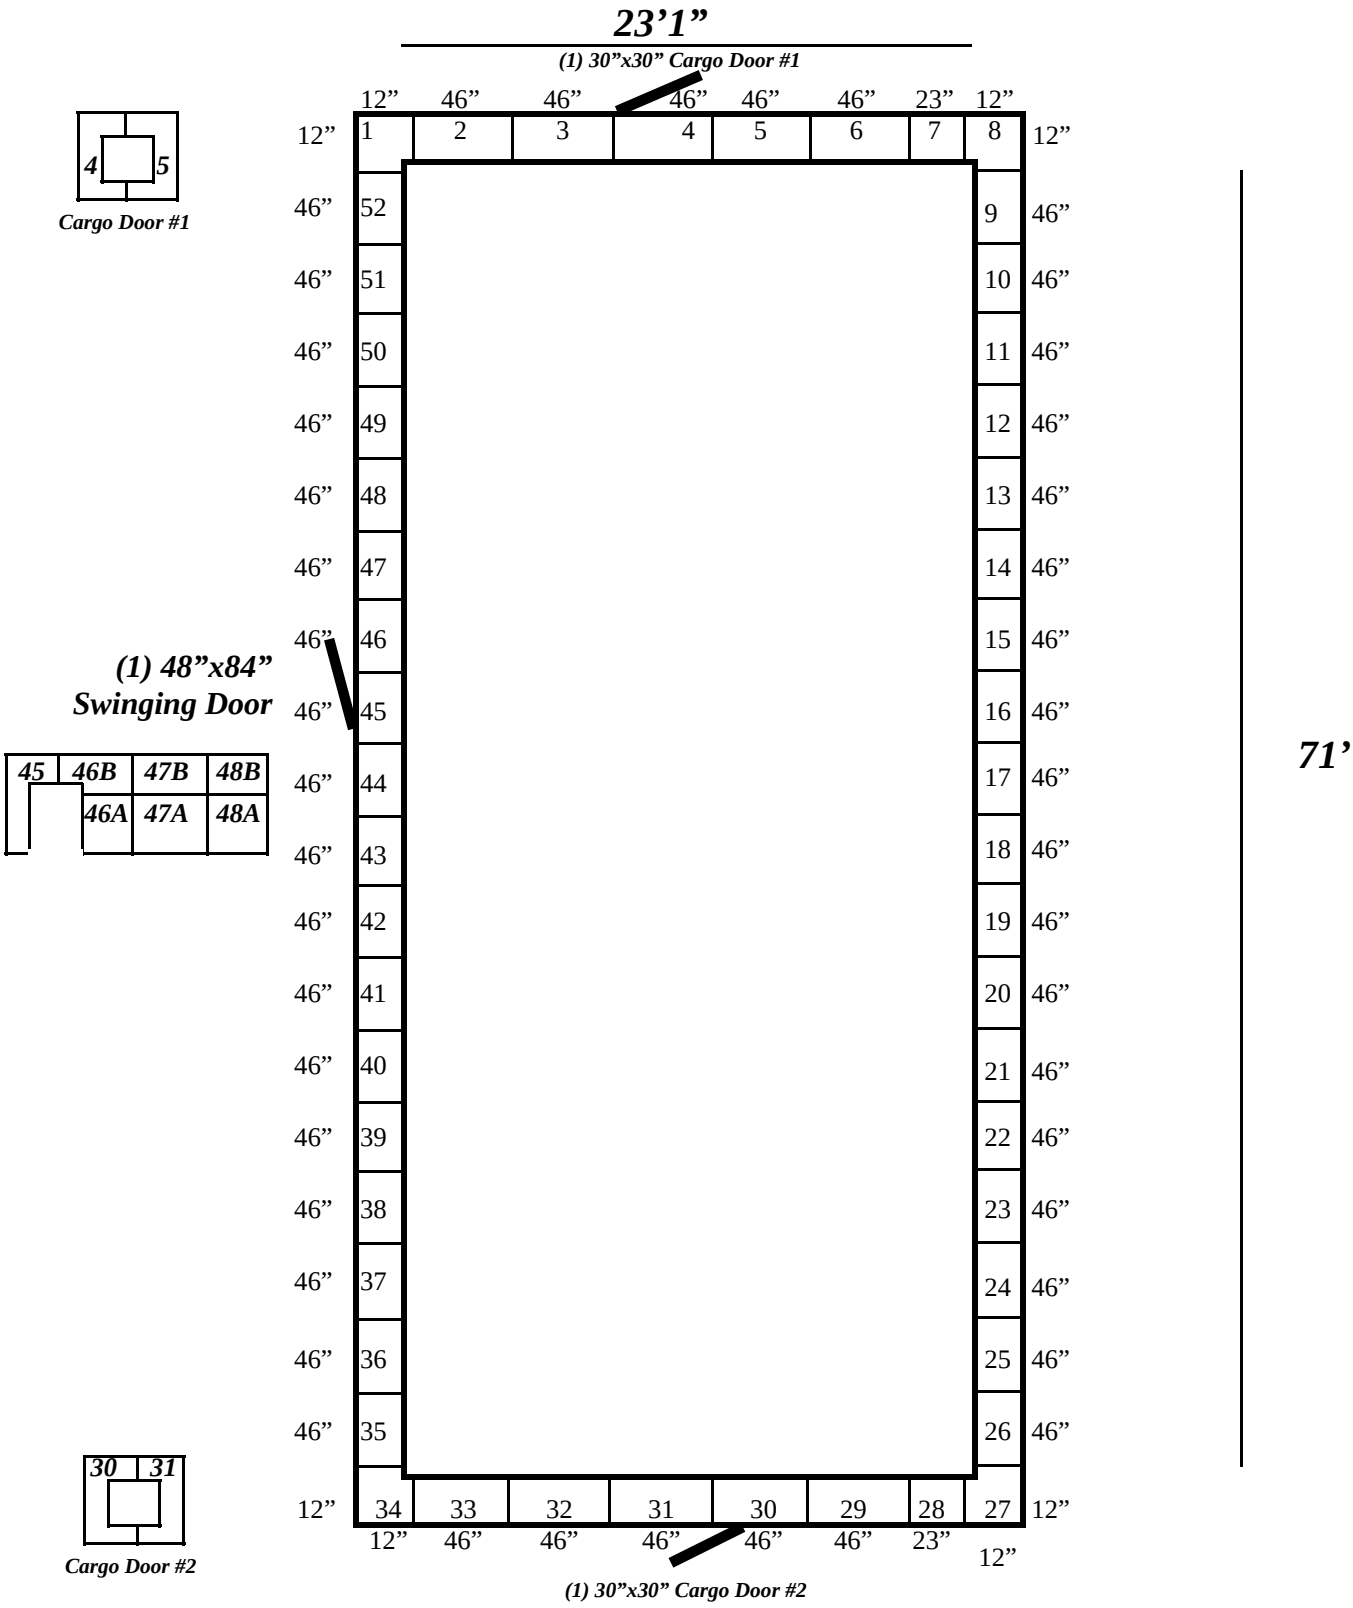


23'1" x 71' x 9'10" H Walk-In Freezer with Floor Wall Panels Diagram

105-07

REFRIGERATION SUPERSTORE New and Used Refrigeration Systems/ Coolers/ Freezers

1423 Planeview Dr, Oshkosh, WI 54904 USA
Tel (920) 231-1711 Fax (920) 231-1701 www.barrinc.com info@barrinc.com

23'1"

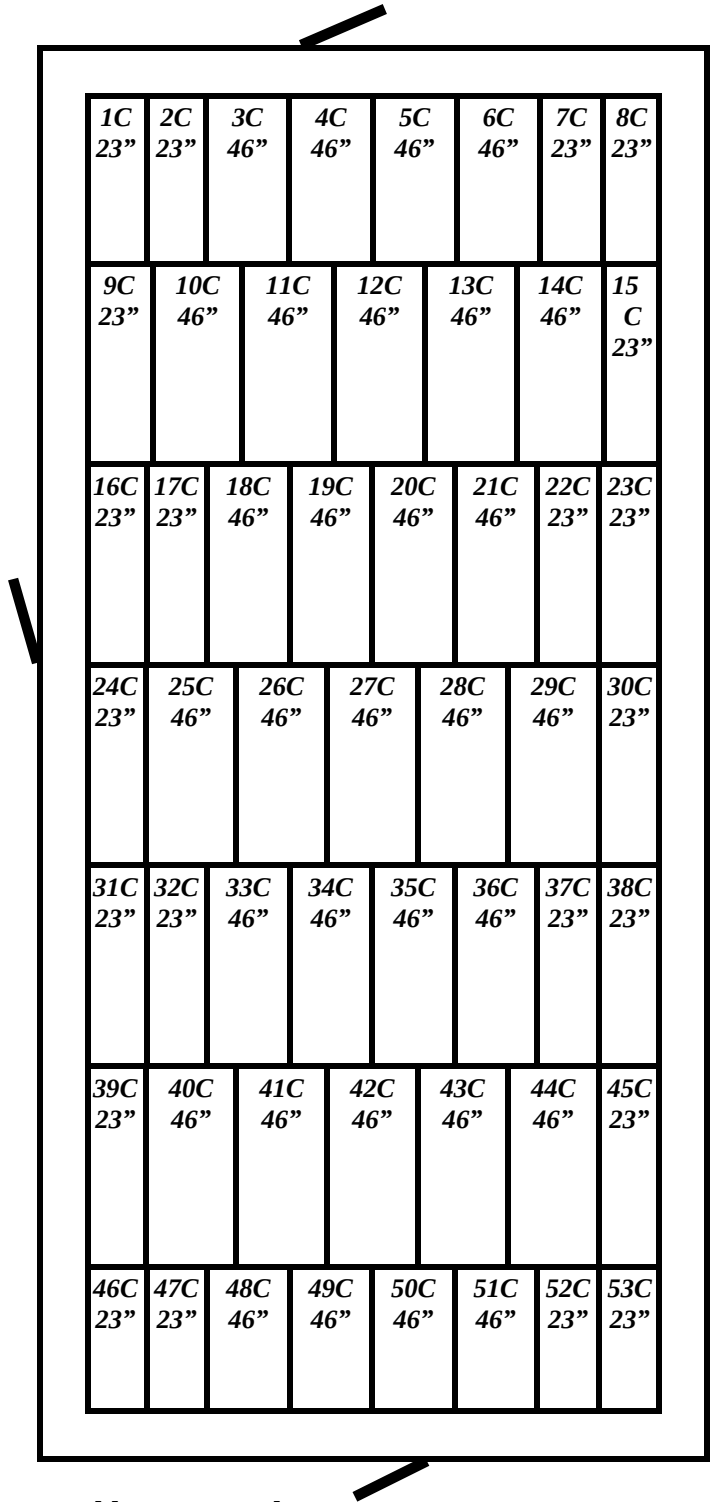

71'

Floor and Ceiling Panel layouts are the same.

105-07

23'1" x 71' x 9'10" H Walk-In Freezer with Floor Ceiling and Floor Panels Diagram

REFRIGERATION SUPERSTORE New and Used Refrigeration Systems/ Coolers/ Freezers

1423 Planeview Dr, Oshkosh, WI 54904 USA
Tel (920) 231-1711 Fax (920) 231-1701 www.barrinc.com info@barrinc.com








23'1" x 71' x 9'10" H
Walk-In Freezer With Floor

105-07