
REFRIGERATION SUPERSTORE New and Used Refrigeration Systems/ Coolers/ Freezers

1423 Planeview Dr, Oshkosh, WI 54904 USA
Tel (920) 231-1711 Fax (920) 231-1701 www.barrinc.com info@barrinc.com

10’11”

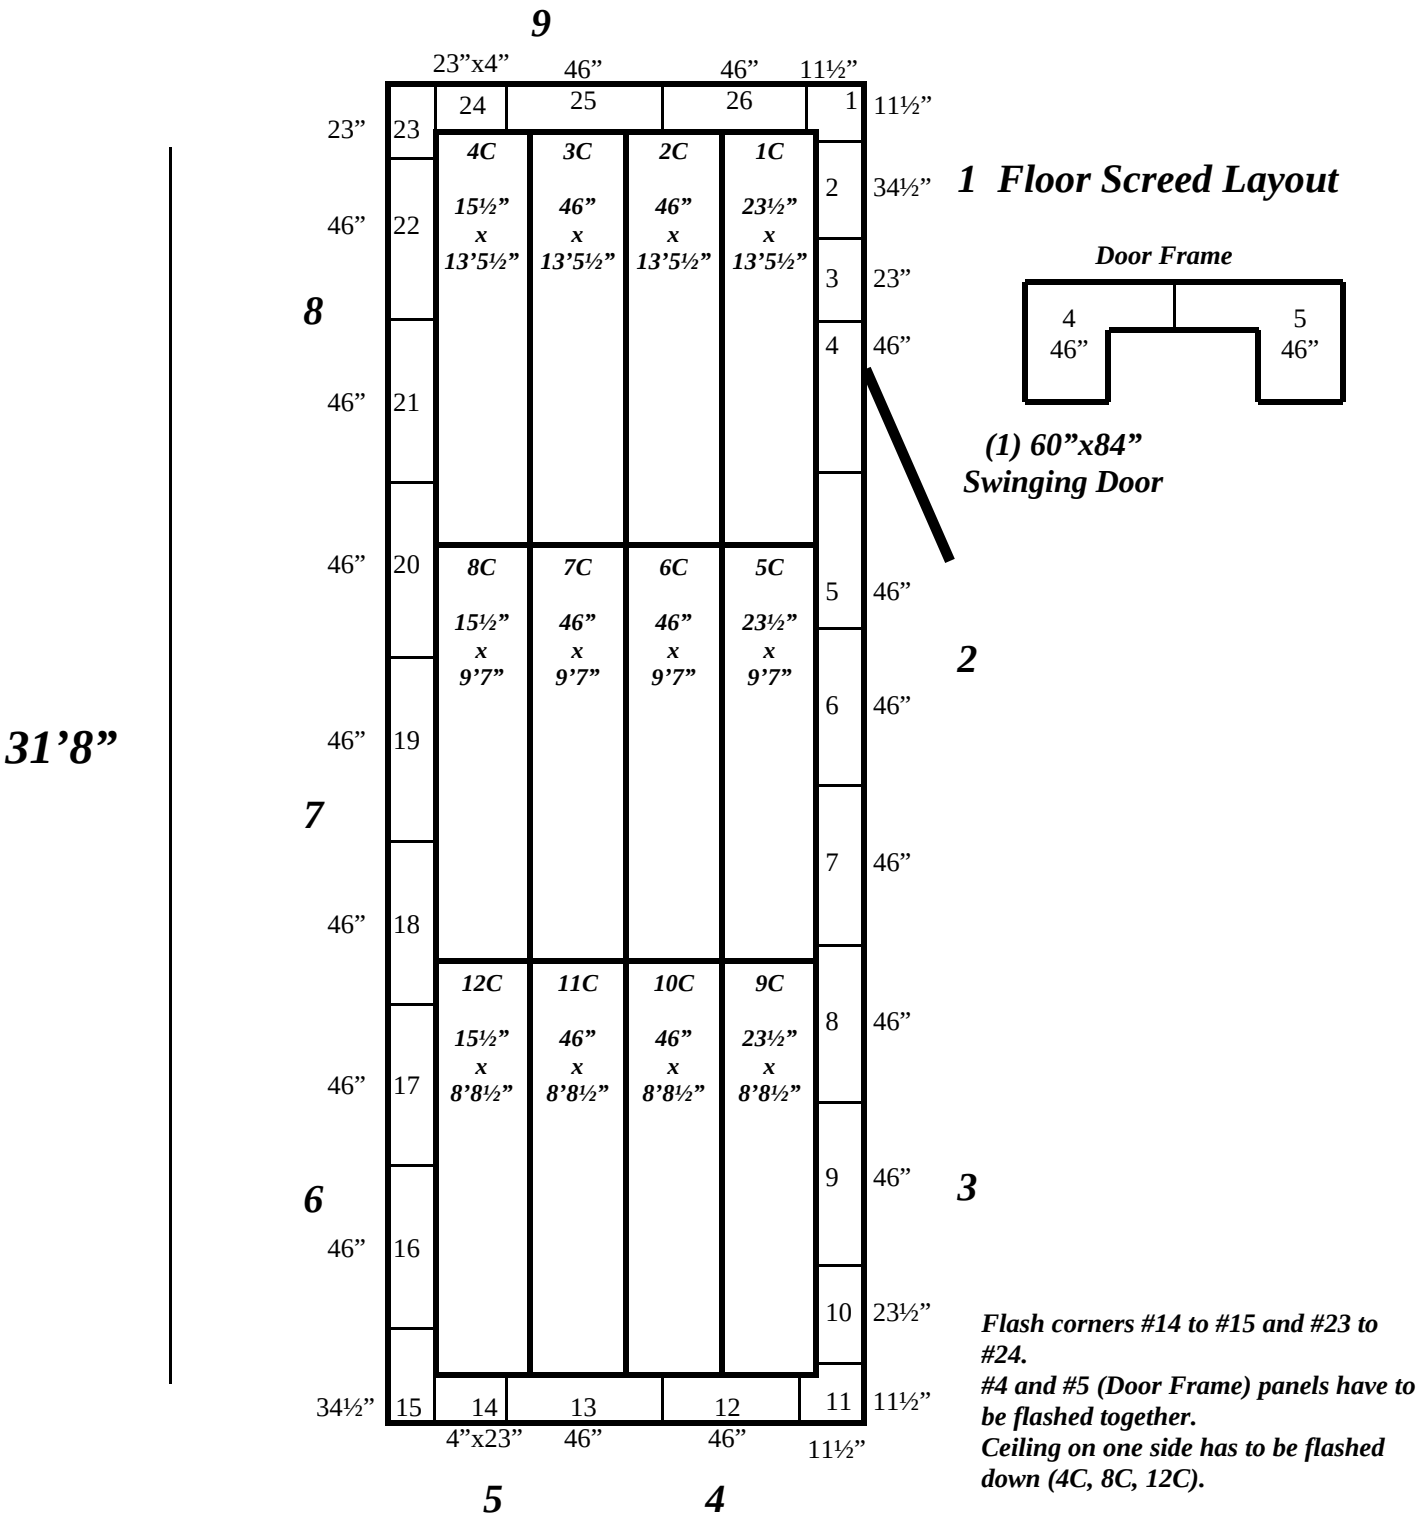

1 Floor Screed Layout

Door Frame

(1) 60”x84” Swinging Door

Flash corners #14 to #15 and #23 to #24.
#4 and #5 (Door Frame) panels have to be flashed together.
Ceiling on one side has to be flashed down (4C, 8C, 12C).

97-07

10’11” x 31’8” x 8’5” H Brown Walk-In Cooler or Freezer Wall and Ceiling Panels Diagram

REFRIGERATION SUPERSTORE New and Used Refrigeration Systems/ Coolers/ Freezers

1423 Planeview Dr, Oshkosh, WI 54904 USA
Tel (920) 231-1711 Fax (920) 231-1701 www.barrinc.com info@barrinc.com








10’11” x 31’8” x 8’5” H Brown Walk-In Cooler or Freezer

97-07